


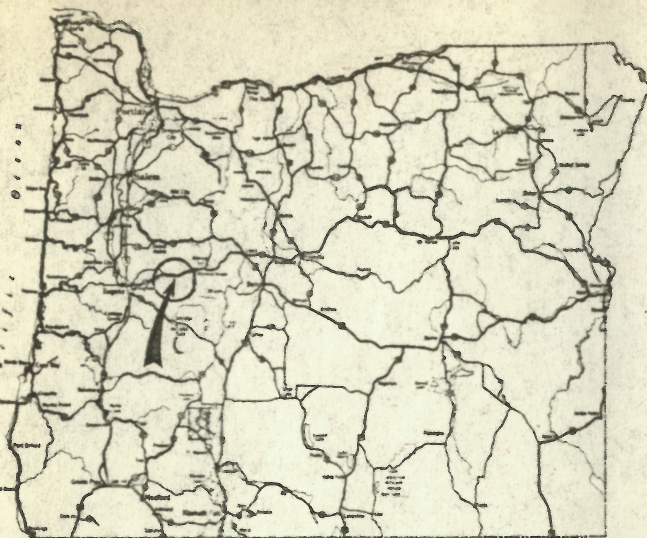

KEY MAP OF OREGON SHOWING LOCATION OF PROJECT

UNITED STATES DEPARTMENT OF AGRICULTURE
FOREST SERVICE — REGION SIX
WILLAMETTE NATIONAL FOREST
BLUE RIVER RANGER DISTRICT

PLANS FOR PROPOSED


DELTA BRIDGE

PROJECT NAME

PROJECT NUMBER 163 S-0.8

TYPE OF WORK BRIDGE CONST.



INDEX TO SHEETS		
SHEET NO.	DRAWING NO.	DESCRIPTION
1	R-34083	TITLE
2	"	GRADING PLAN
3	"	PLAN & ELEVATION
4	"	DECK PLAN
5	"	ABUTMENT PLAN & ELEV.
6	"	END BEAM " "
7	"	PRESTRESSED GIRDERS
8	S-231	STEEL BRIDGE RAIL

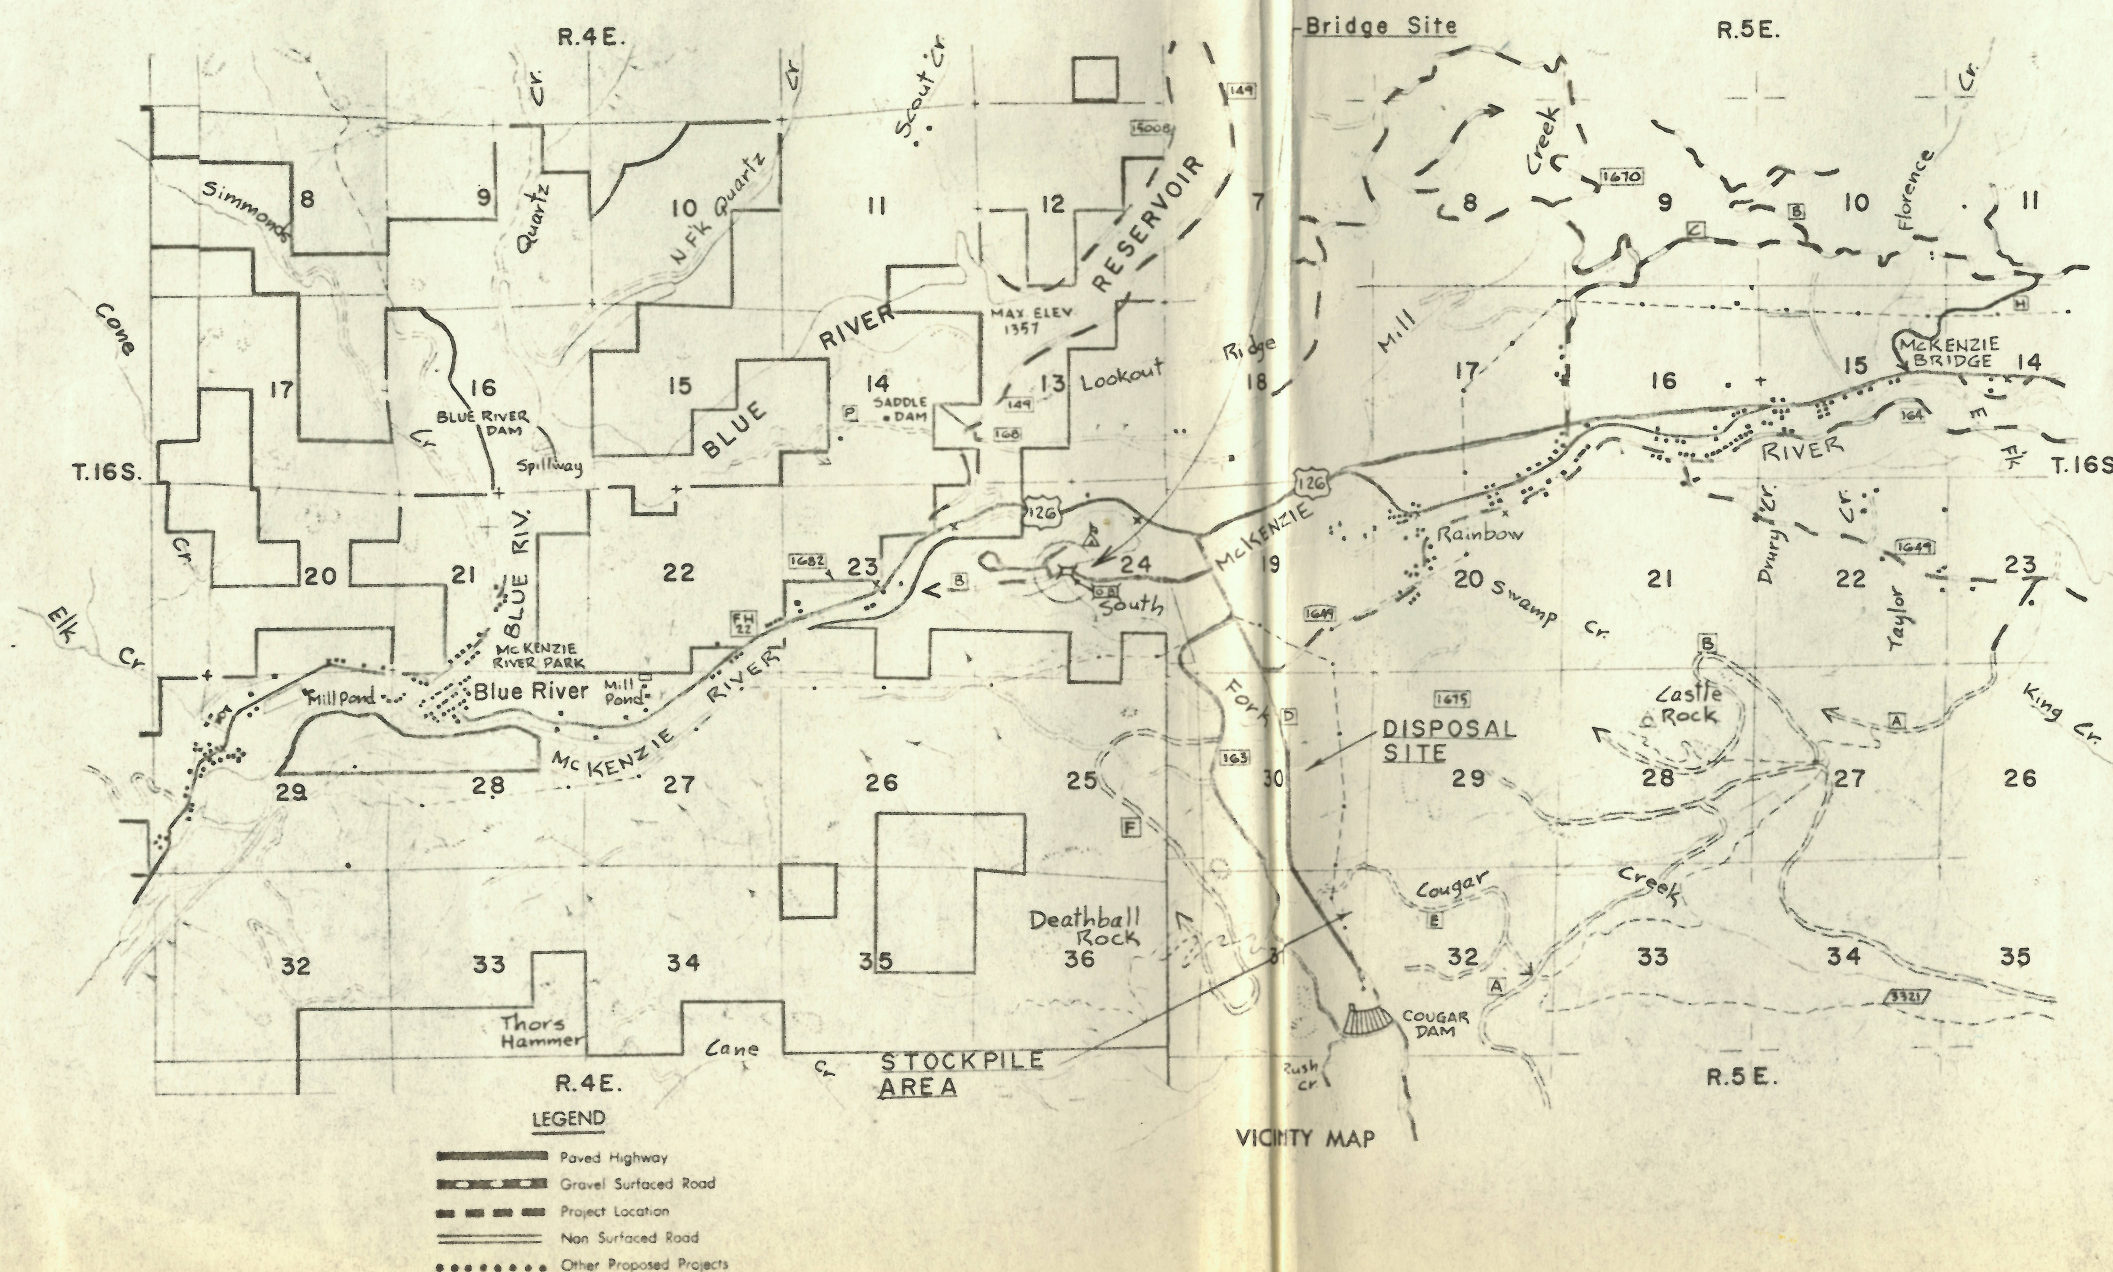

SUBMITTED BY:	
<i>Phil B. Kew</i>	May 7, 1974
BRIDGE ENGINEER	DATE
RECOMMENDED BY:	
<i>R. D. [Signature]</i>	5/7/74
REGIONAL ENGINEER	DATE
APPROVED BY:	
<i>[Signature]</i>	5/7/74
FOREST SUPERVISOR	DATE

DELTA BRIDGE

SCALE 1" = 10'

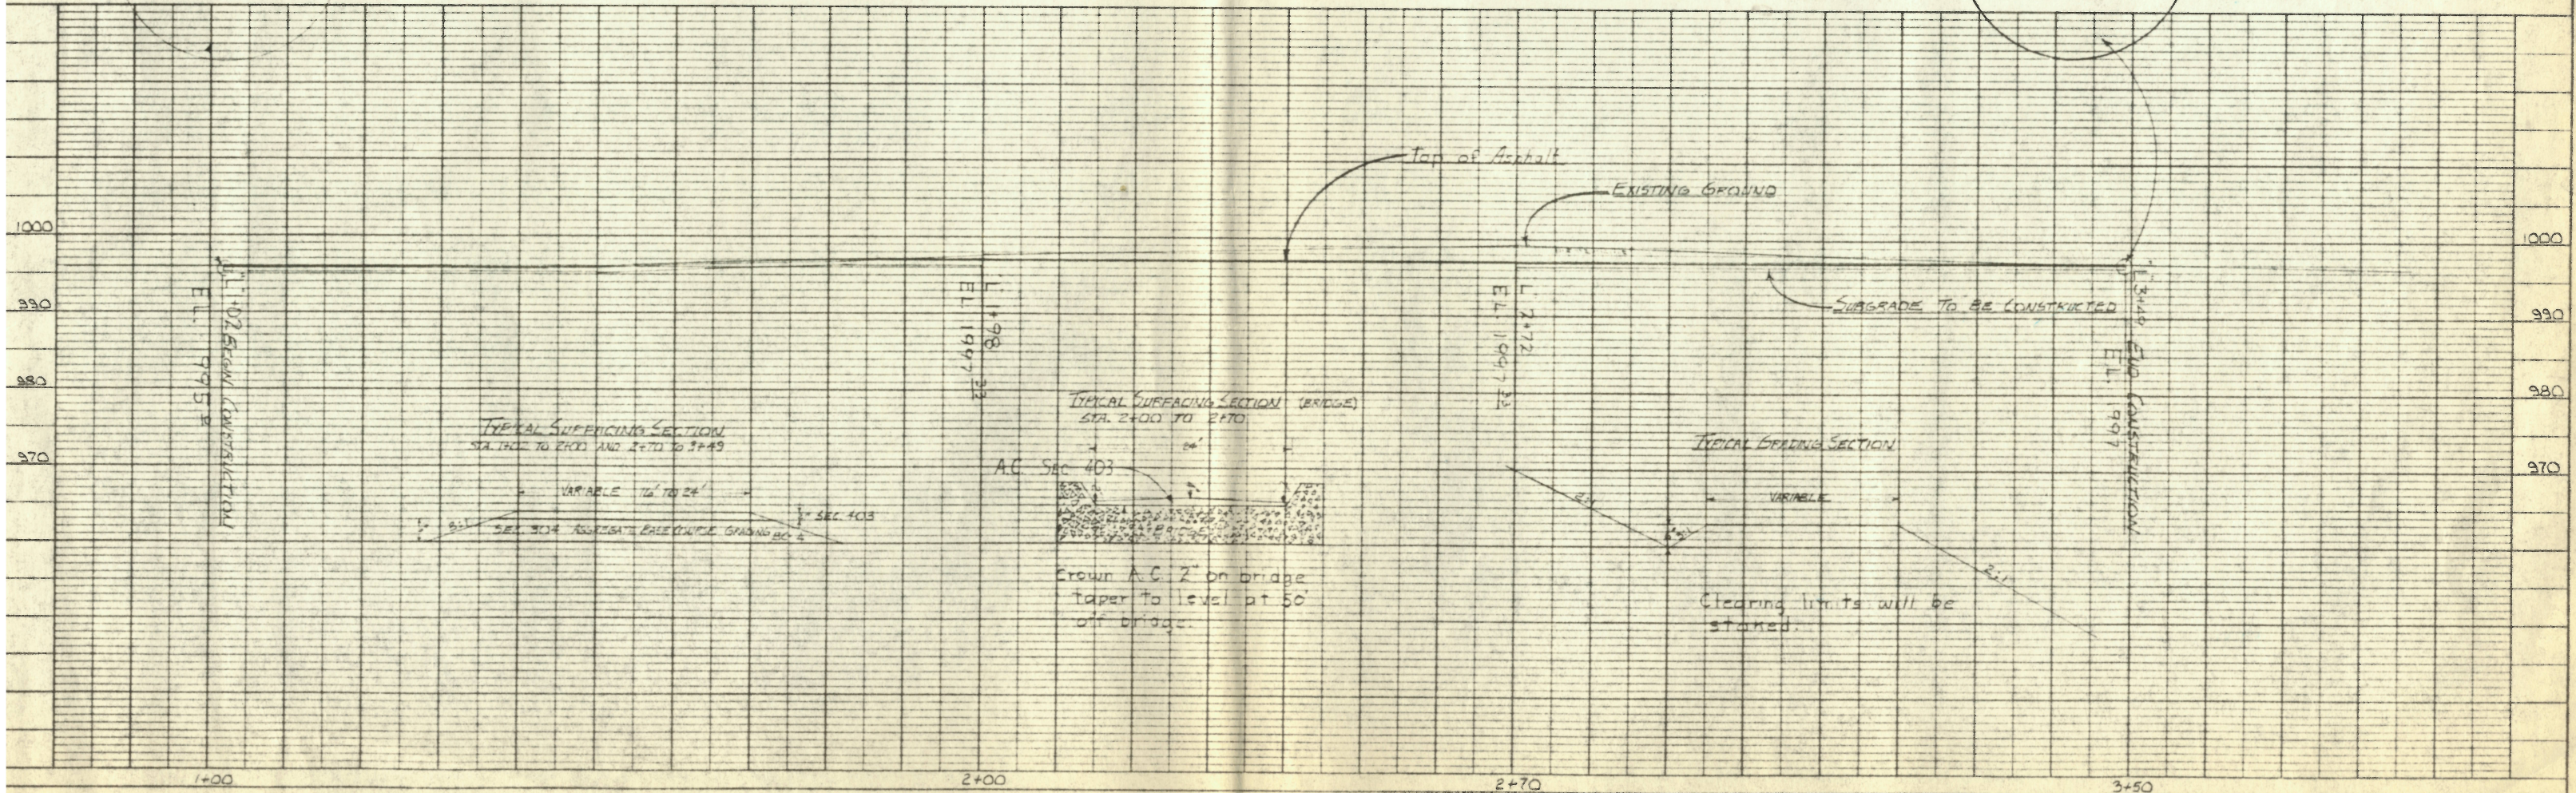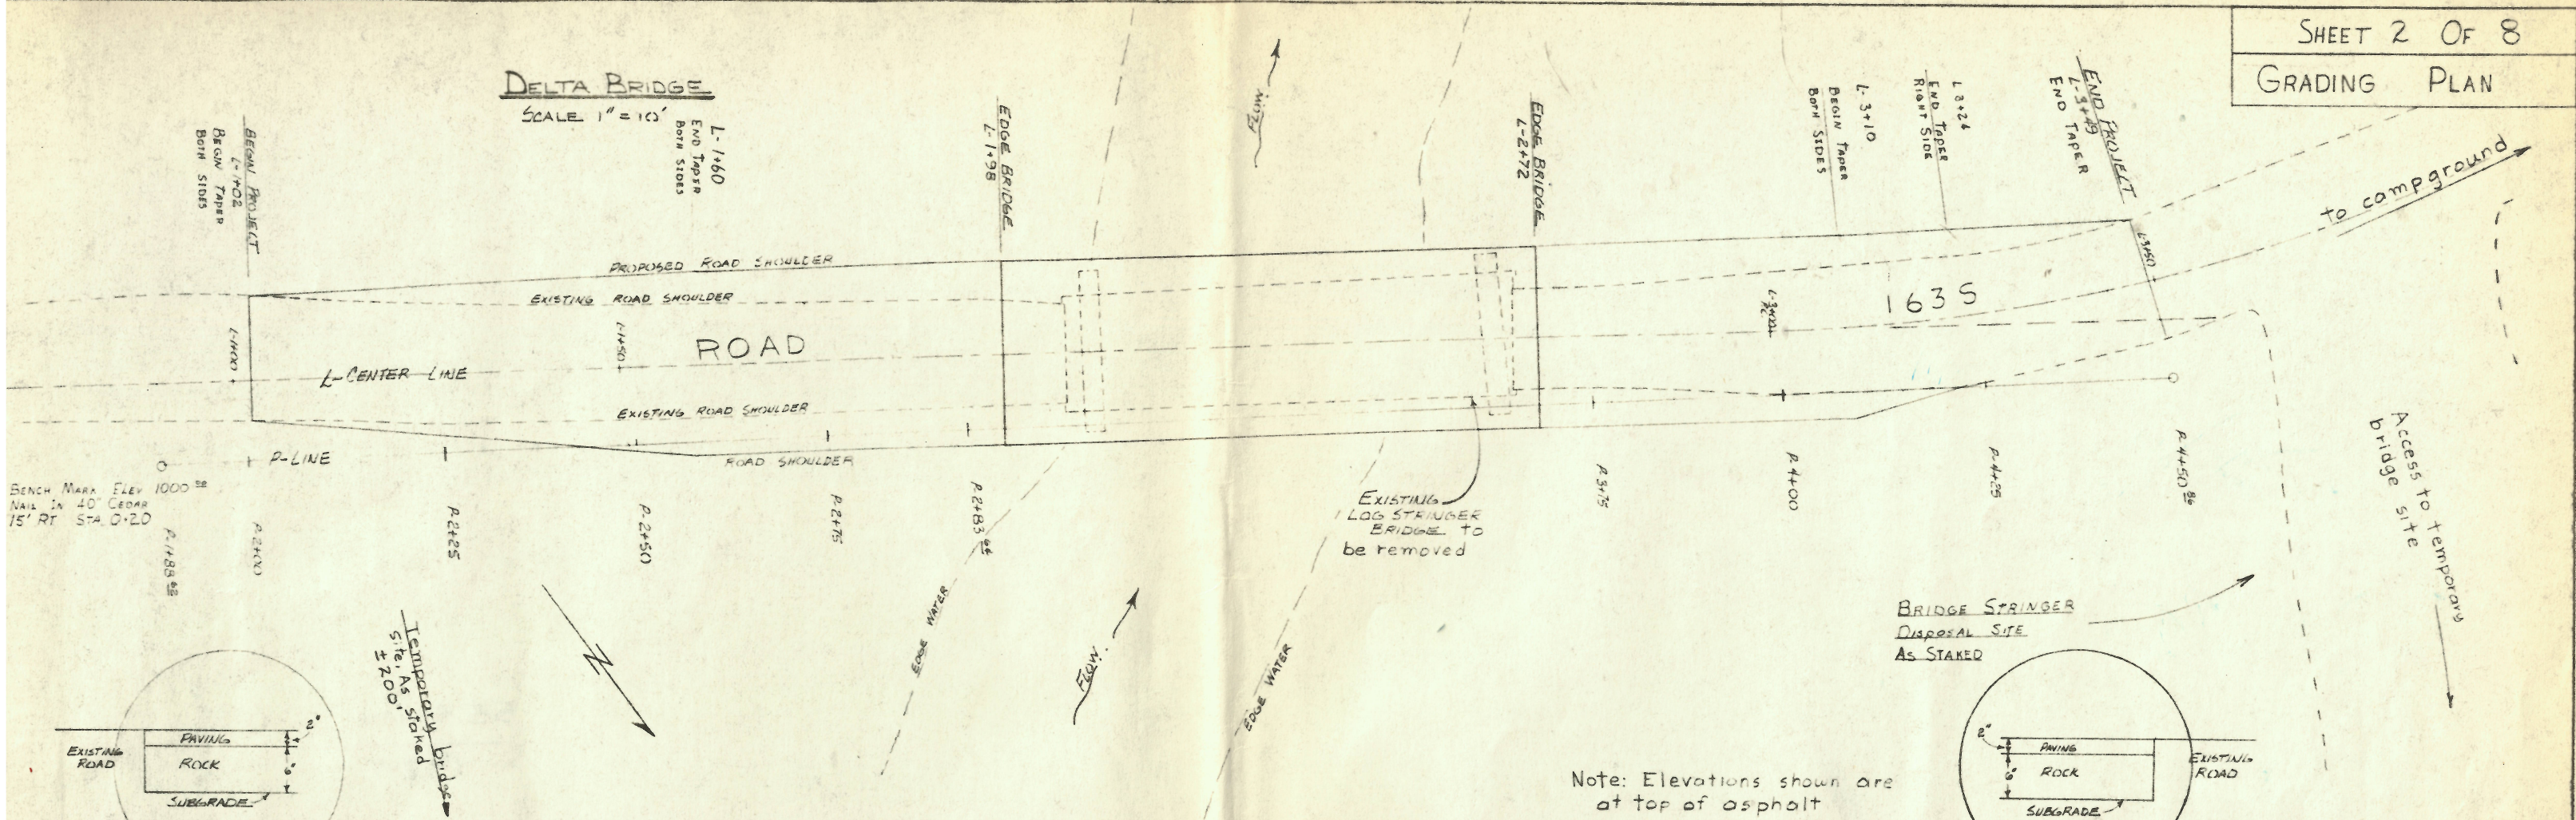

GENERAL NOTES:

SPECIFICATIONS: Construction, Forest Service Standard Specifications for Construction of Roads and Bridges 1972; Design, A.A.S.H.O. Standard Specifications for Highway Bridges, 1973

DEAD LOAD: Concrete and asphaltic concrete, 150 Lbs. per cu. ft. No allowance for future paving. Earth pressure equivalent to a fluid weighing 40 Lbs. per cu. ft.

LIVE LOAD: HS 20-44 Loading. Impact $I = \frac{50}{L+25}$ (L = Span Length). Maximum I = 30%

UNIT STRESSES: Concrete in prestressed girders shall have the following 28 day design strength: $f'_c = 6,000$ psi. Minimum indicated concrete stress at transfer of prestress $f_{ci} = 5,000$ psi. Ultimate strength of $\frac{1}{2}$ " ϕ seven wire prestressing strand shall be 41,300 Lbs., minimum $f_s = 269,800$ psi. Allowable stress in Class "A" concrete $f_c = 1,200$ psi, based on an assumed 28 day design strength of 3,000 psi. Allowable stress in reinforcing steel: $f_s = 20,000$ psi. $n = 10$.

CONCRETE: Concrete in prestressed girders shall be Class "D" with 1" maximum size coarse aggregate. All other concrete shall be Class "A" with $\frac{1}{2}$ " maximum size coarse aggregate. An approved air entraining admixture shall be used in all concrete. All concrete shall be vibrated. Chamfer exposed edges of all concrete $\frac{3}{4}$ " unless otherwise shown. No additive containing calcium chloride shall be used in any concrete. High early strength cement may be used.

FINISHING CONCRETE: The following surfaces shall be given a "Rubbed Finish": all faces of curbs and exposed surfaces of endwings to one foot below the slope line. All other surfaces shall be given an "Ordinary Surface Finish."

REINFORCING STEEL: All bars shall conform to A.S.T.M. Spec A615, Grade 40. The minimum covering to the face of any bar shall be 2" unless otherwise shown. Bar sizes *4 thru *9 shall be spliced 24 bar diameters, larger bars shall be spliced as shown on the plans. Bar splices other than those shown on the plans will not be paid for. Substructure reinforcing shall not be fabricated until actual footing elevations have been established in the field.


PRESTRESSING STEEL: Pretensioned prestressing steel shall be 270K, $\frac{1}{2}$ " ϕ seven wire bright prestressing strand conforming to ASTM Spec A416. Each strand shall be pretensioned to a total load of 28,910 Lbs., $f_s = 0.7 f'_s = 188,800$ psi. The estimated losses and the final effective prestress force per strand are 7,990 Lbs and 20,920 Lbs.

PRESTRESSED CONCRETE GIRDERS: Prestressed girders shall be manufactured as detailed on the plans. All concrete, including reinforcing steel, prestressing steel, elastomeric bearing pads, lifting devices, and any other materials required for their manufacture or erection shall be included in the contract price, complete in place, per each, for "Prestressed Concrete Structural Members". Elastomeric bearing pads shall be Grade 70 pads conforming to the requirements of Section 717.13 of the specifications.


STRUCTURAL STEEL: Structural steel for bearing plates, anchor bolts, and drains shall conform to ASTM A36. Cost of furnishing, fabricating, and installing shall be included in the bid item "Structural Concrete". All structural steel items shall be galvanized after fabrication.

PROFILE GRADE


Not to Scale

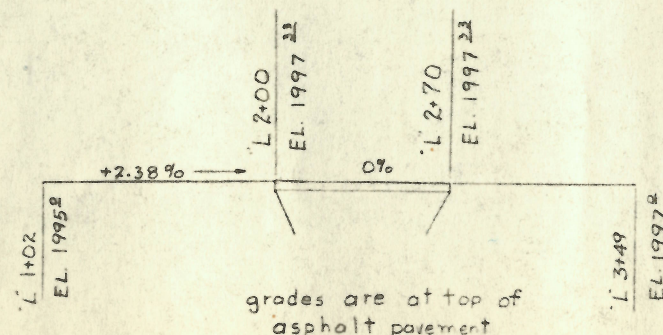

U. S. DEPARTMENT OF AGRICULTURE FOREST SERVICE REGION SIX			
WILLAMETTE NATIONAL FOREST DELTA BRIDGE PLAN & ELEVATION			
BRIDGE NO. 1635-0.8	LOADING HS-20		
DESIGNED BY [Signature]	DRAWN BY [Signature]	CHECKED BY [Signature]	DATE 5/1/77
APPROVED [Signature] BRIDGE ENGINEER			

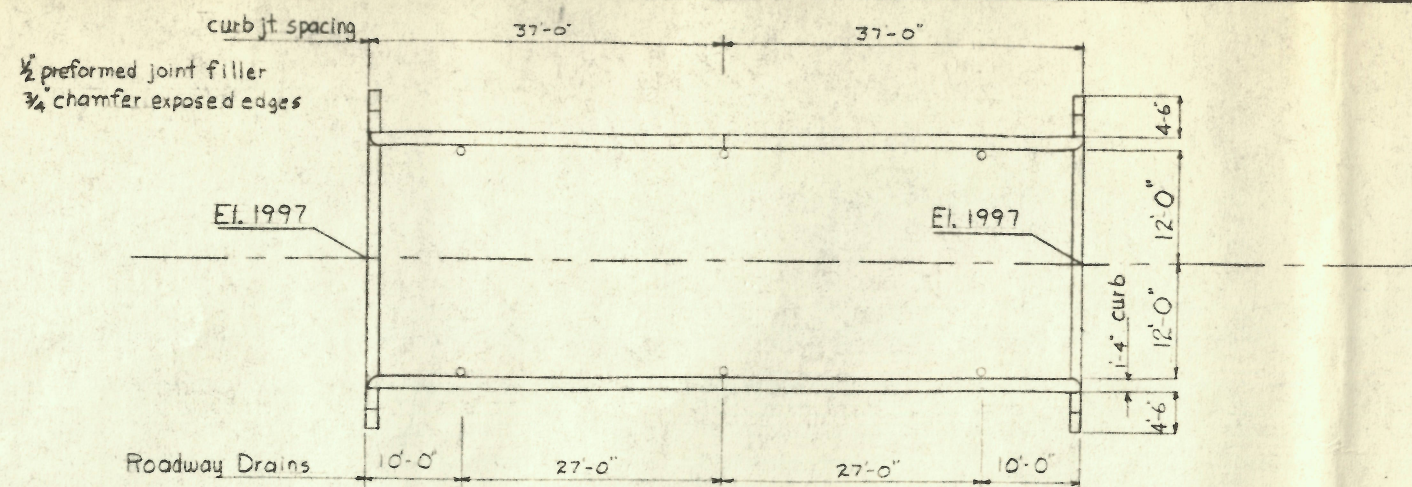


PLAN

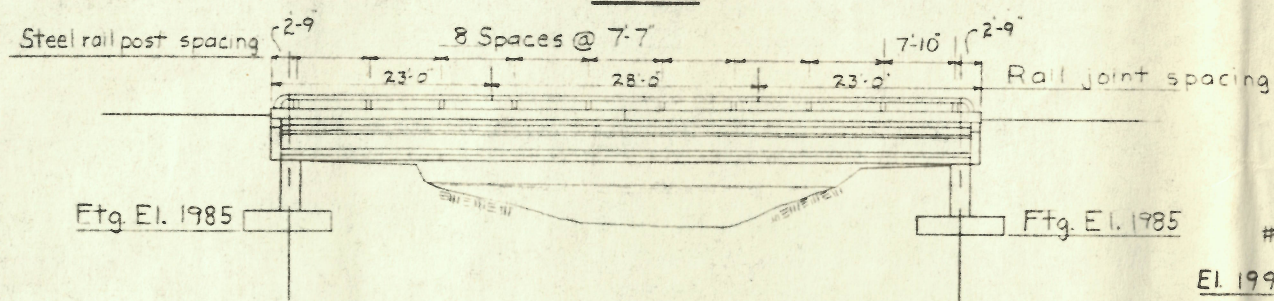



ELEVATION

Test Hole






#1	#2
EL 1999 ²	EL 1998 ²
Roadfill	Roadfill
Streamfill	Streamfill
Cobbles	Cobbles
Gravels	Gravels
Bottom hole 1973 ²	Bottom hole 1974 ²

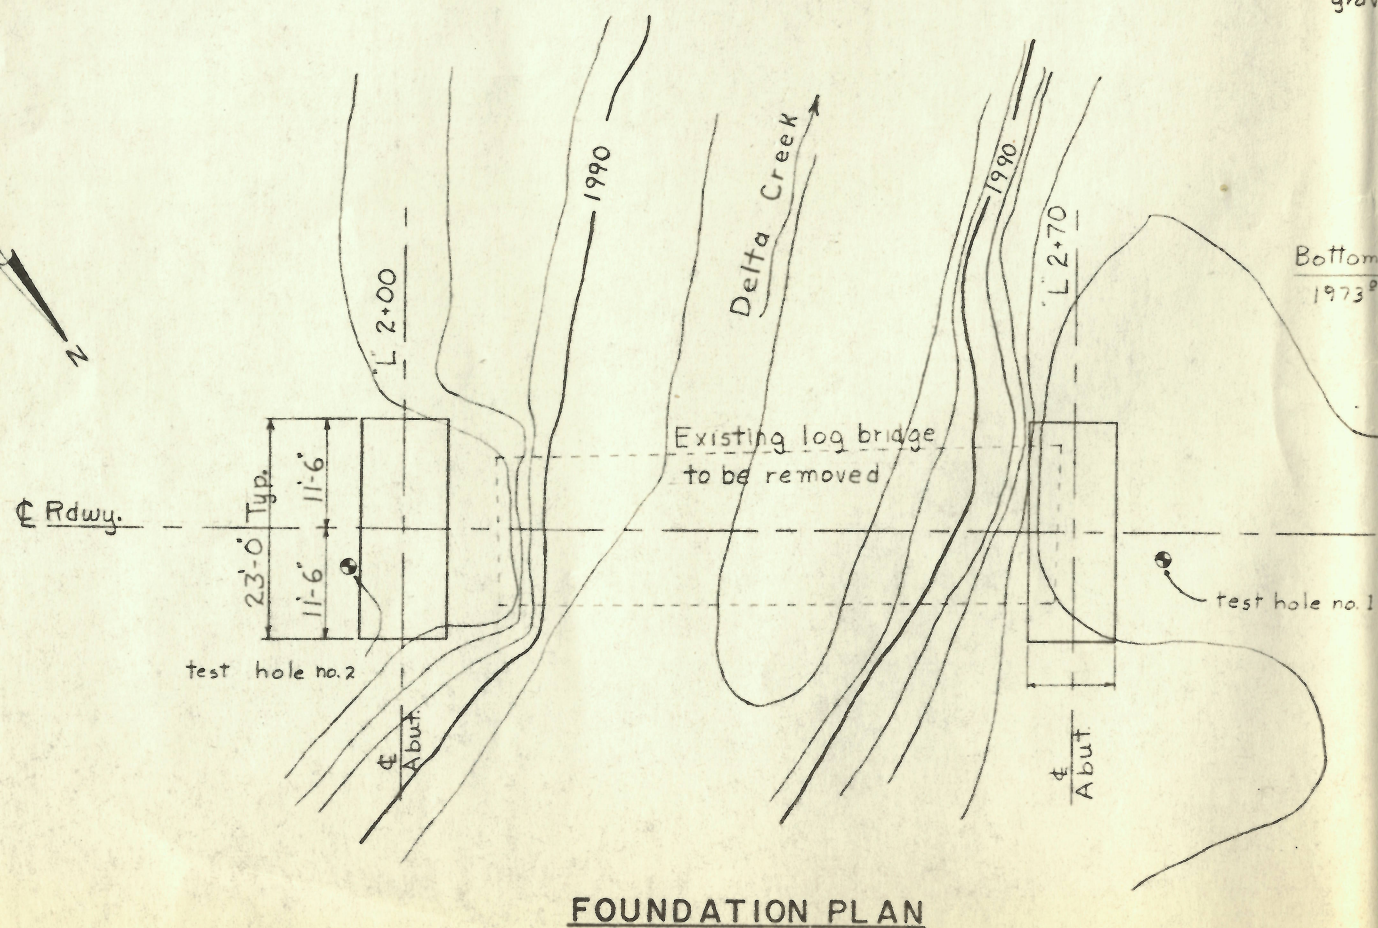

FOUNDATION PLAN

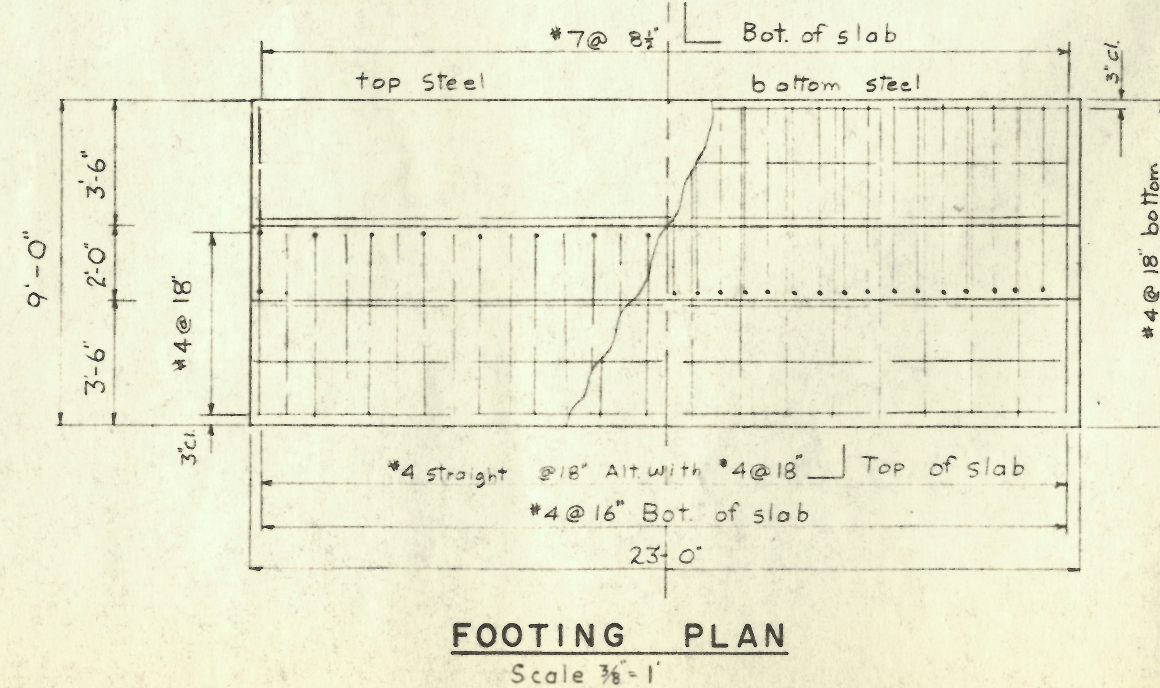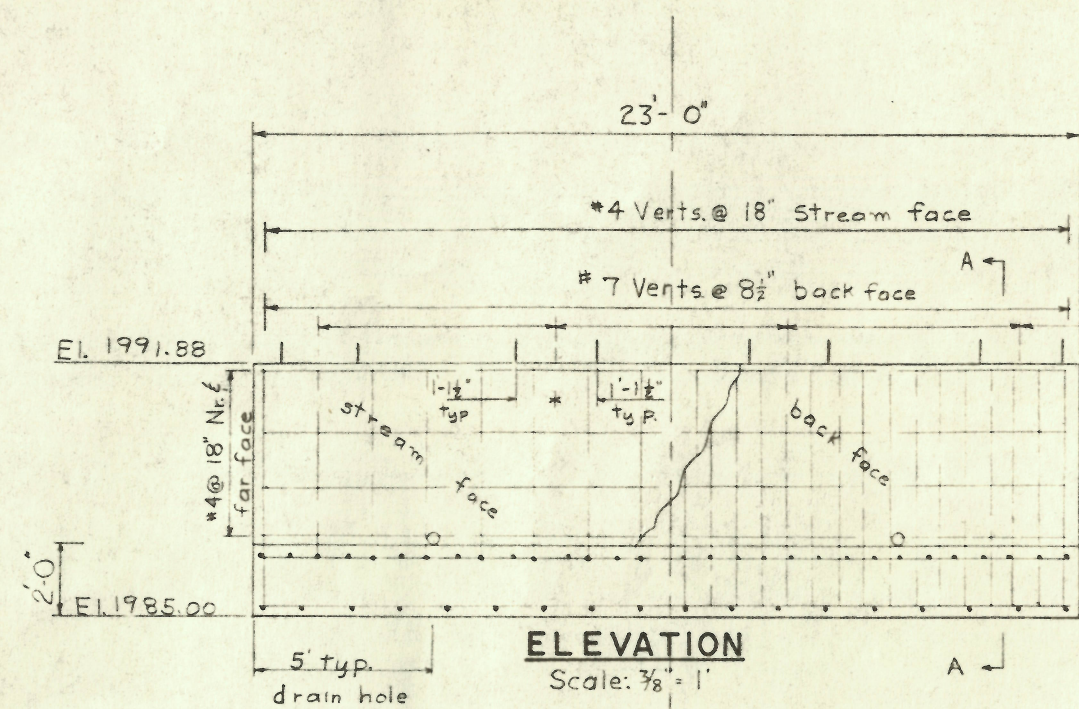


1 1/4" x 16" M.B.
Anchor bolts spacing
6'-6" c.c. typ.
sand drain full
length of wall

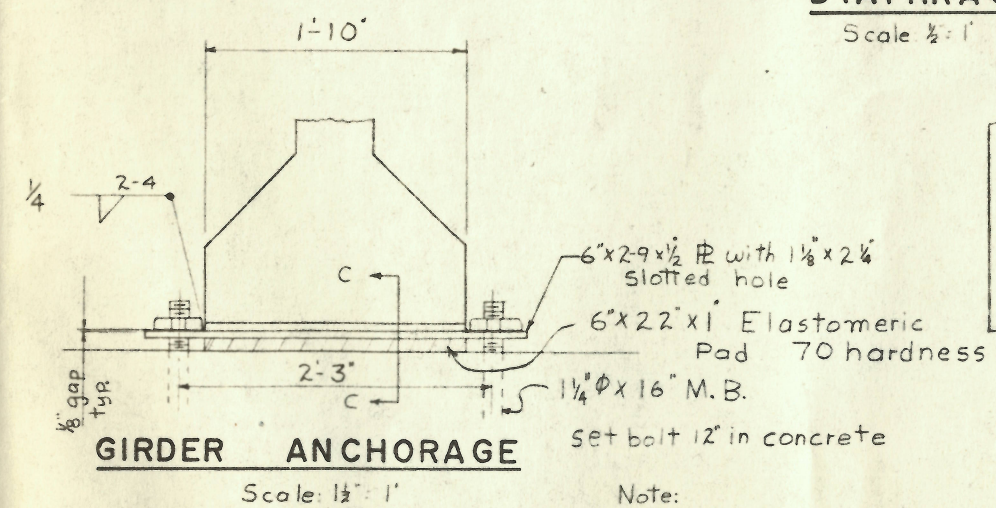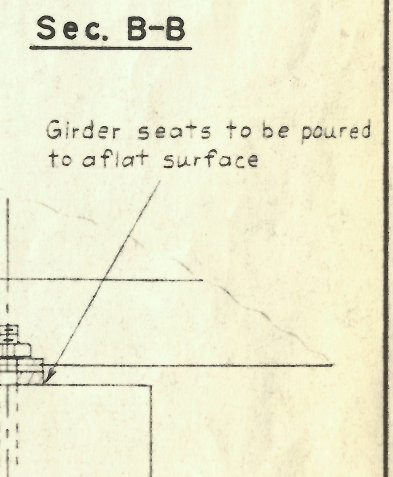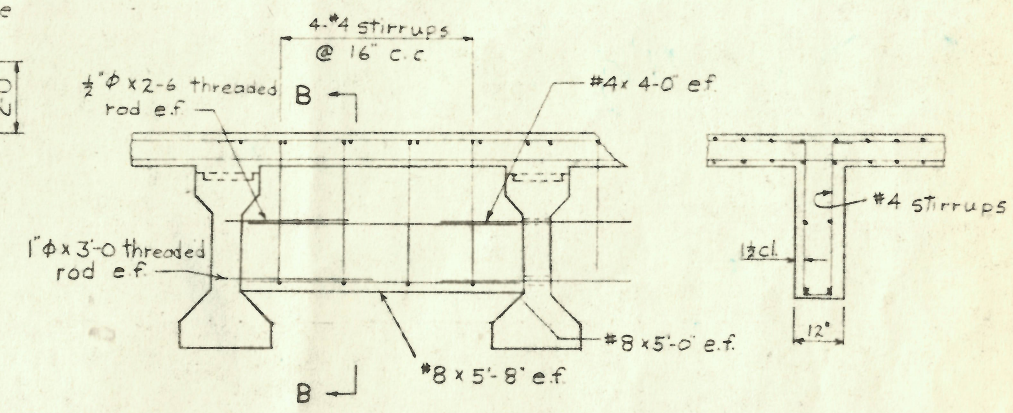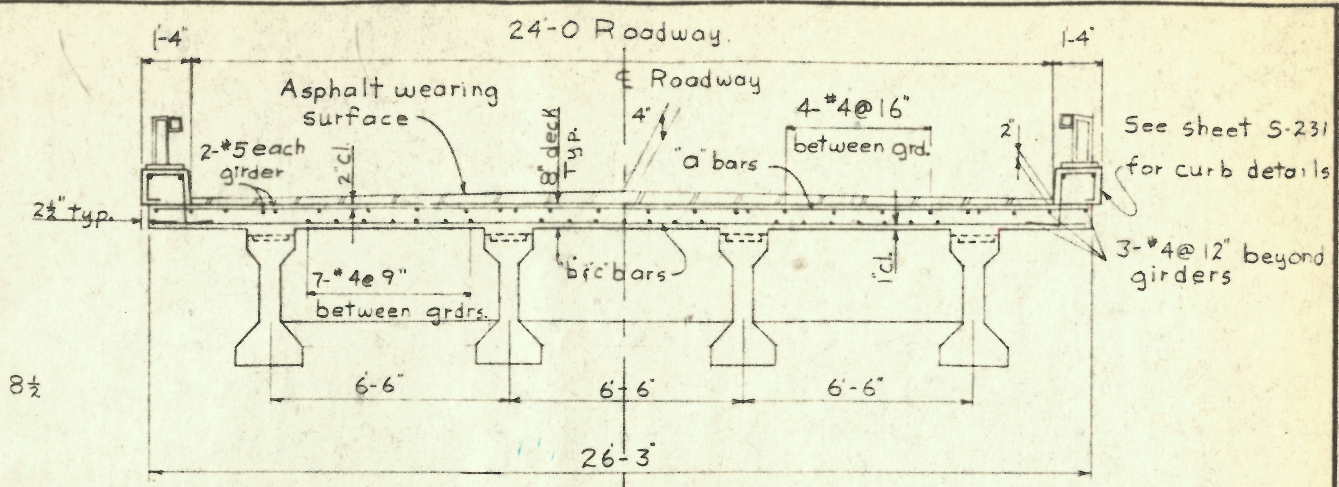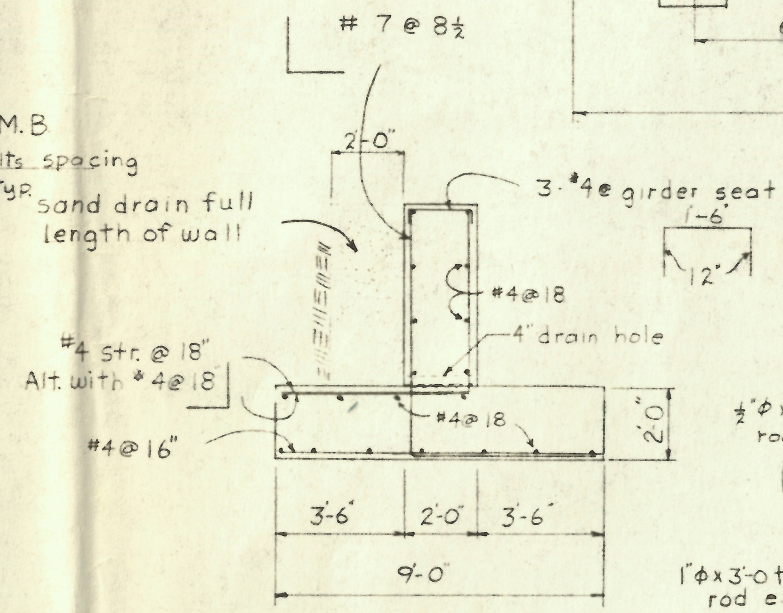

Note:
Field weld girder sole plate to anchor plate after girders have been set and aligned. Tack weld nuts with 1/2" gap between nut and plate.


Sec. C-C

U. S. DEPARTMENT OF AGRICULTURE FOREST SERVICE REGION SIX	
WILLAMETTE NATIONAL FOREST DELTA BRIDGE ABUTMENT PLAN & ELEVATION	
BRIDGE NO. 163 S-0.8	LOADING HS-20
DESIGNED BY J. S. G.	CHECKED BY J. S. G.
APPROVED BY J. S. G.	DATE 5/17/74
BRIDGE ENGINEER	

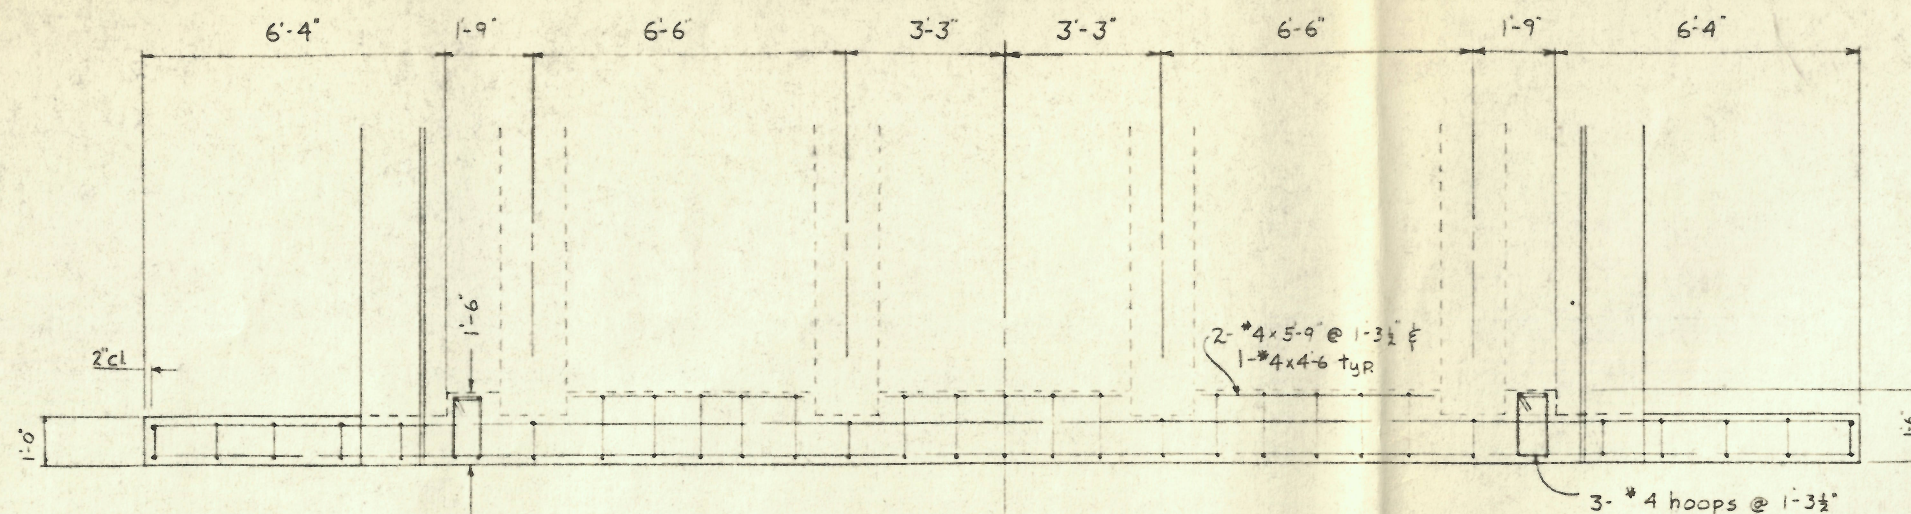


END BEAM PLAN

Scale: 1/2" = 1'

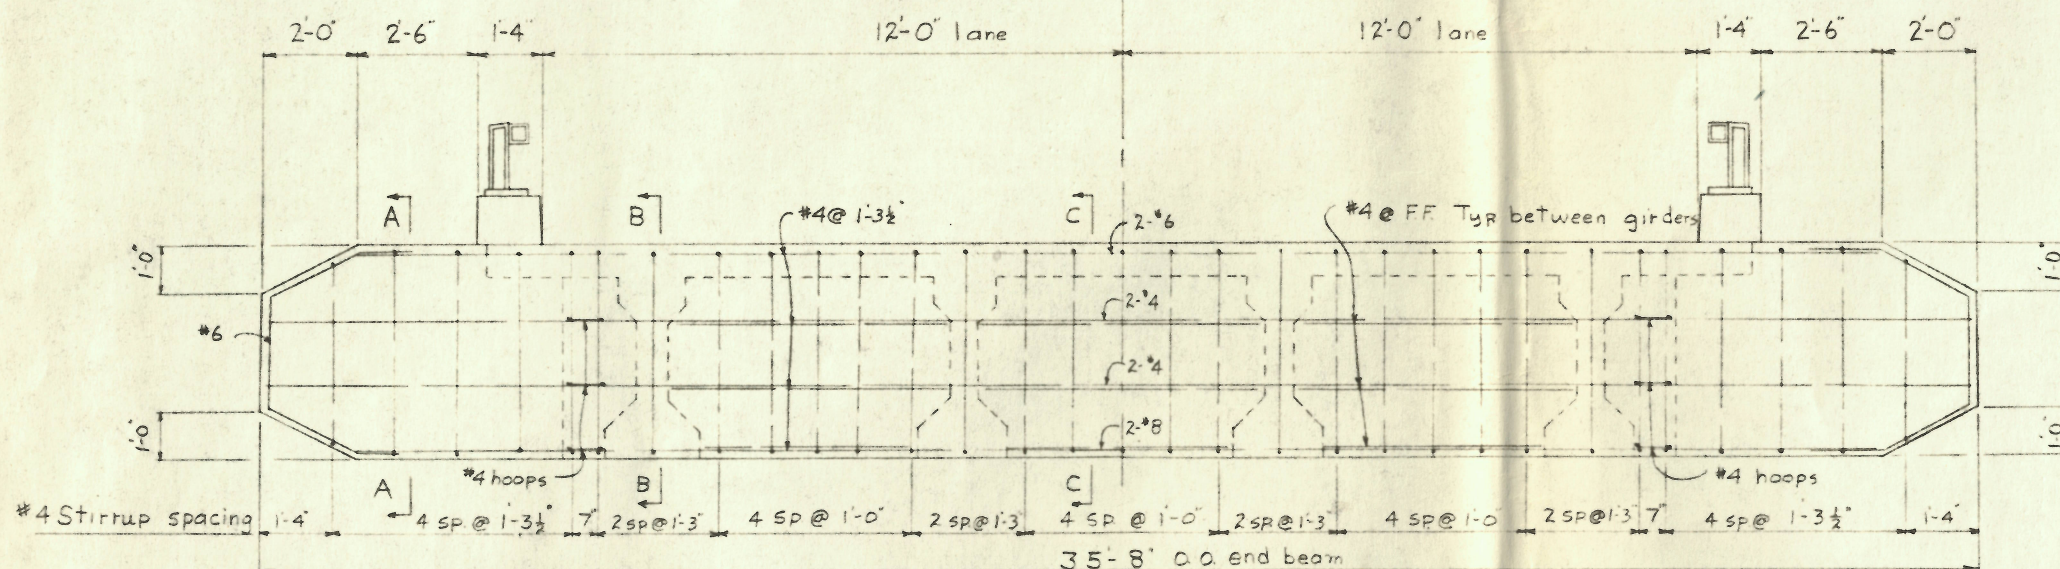


END BEAM ELEVATION

Scale: 1/2" = 1'

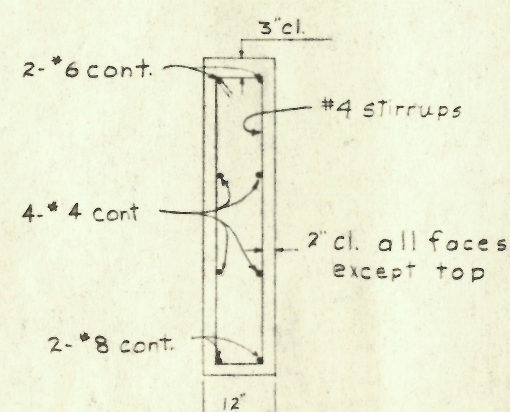


SECTION A-A

Scale: 3/4" = 1'

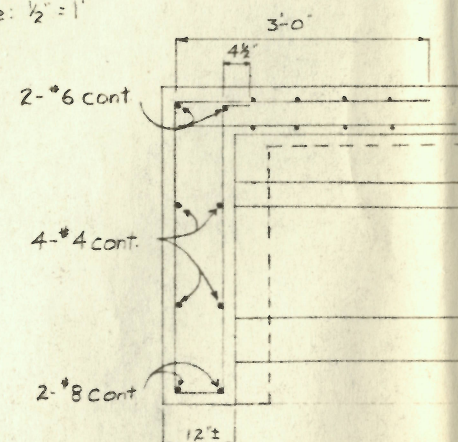


SECTION B-B

Scale: 3/4" = 1'

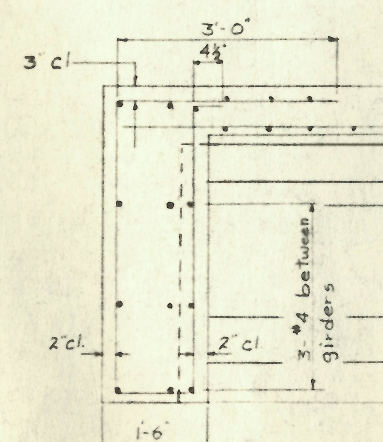

SECTION C-C




Scale: 3/4" = 1'

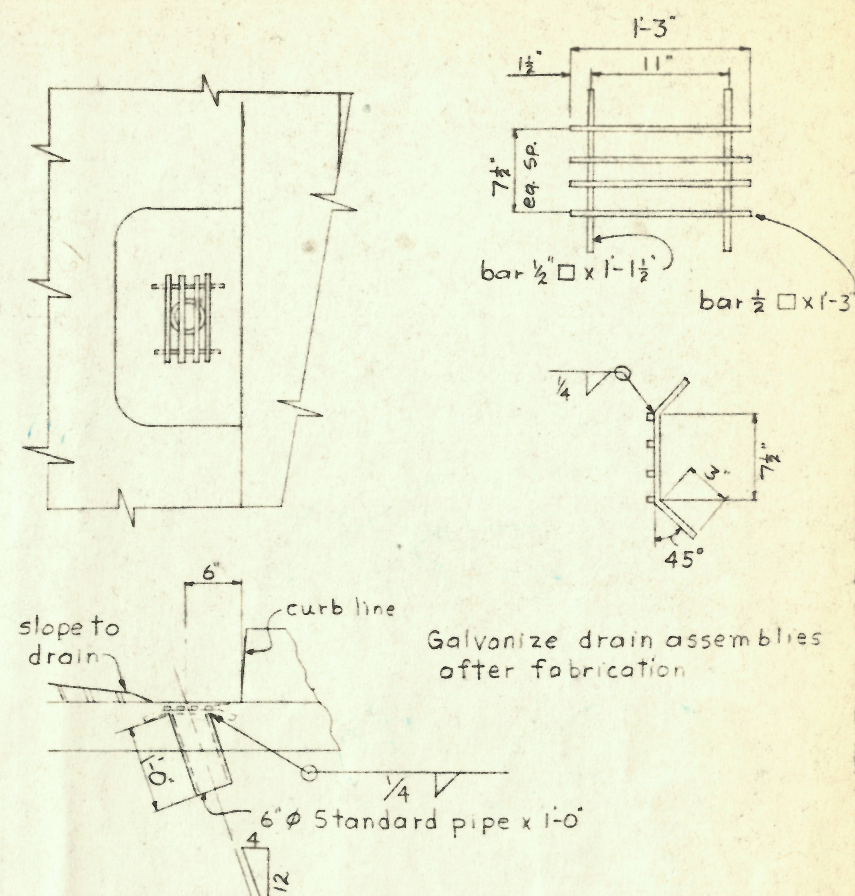

DECK DRAIN DETAILS

No Scale

U. S. DEPARTMENT OF AGRICULTURE FOREST SERVICE REGION SIX			
WILLAMETTE NATIONAL FOREST DELTA BRIDGE END BEAM PLAN & ELEVATION			
BRIDGE NO. 1635-0.8	LOADING HS-20		
DESIGNED R.W.S.	DRAWN D.J.G.	CHECKED R.W.S.	
APPROVED [Signature]	DATE 5/11/24	BRIDGE ENGINEER	

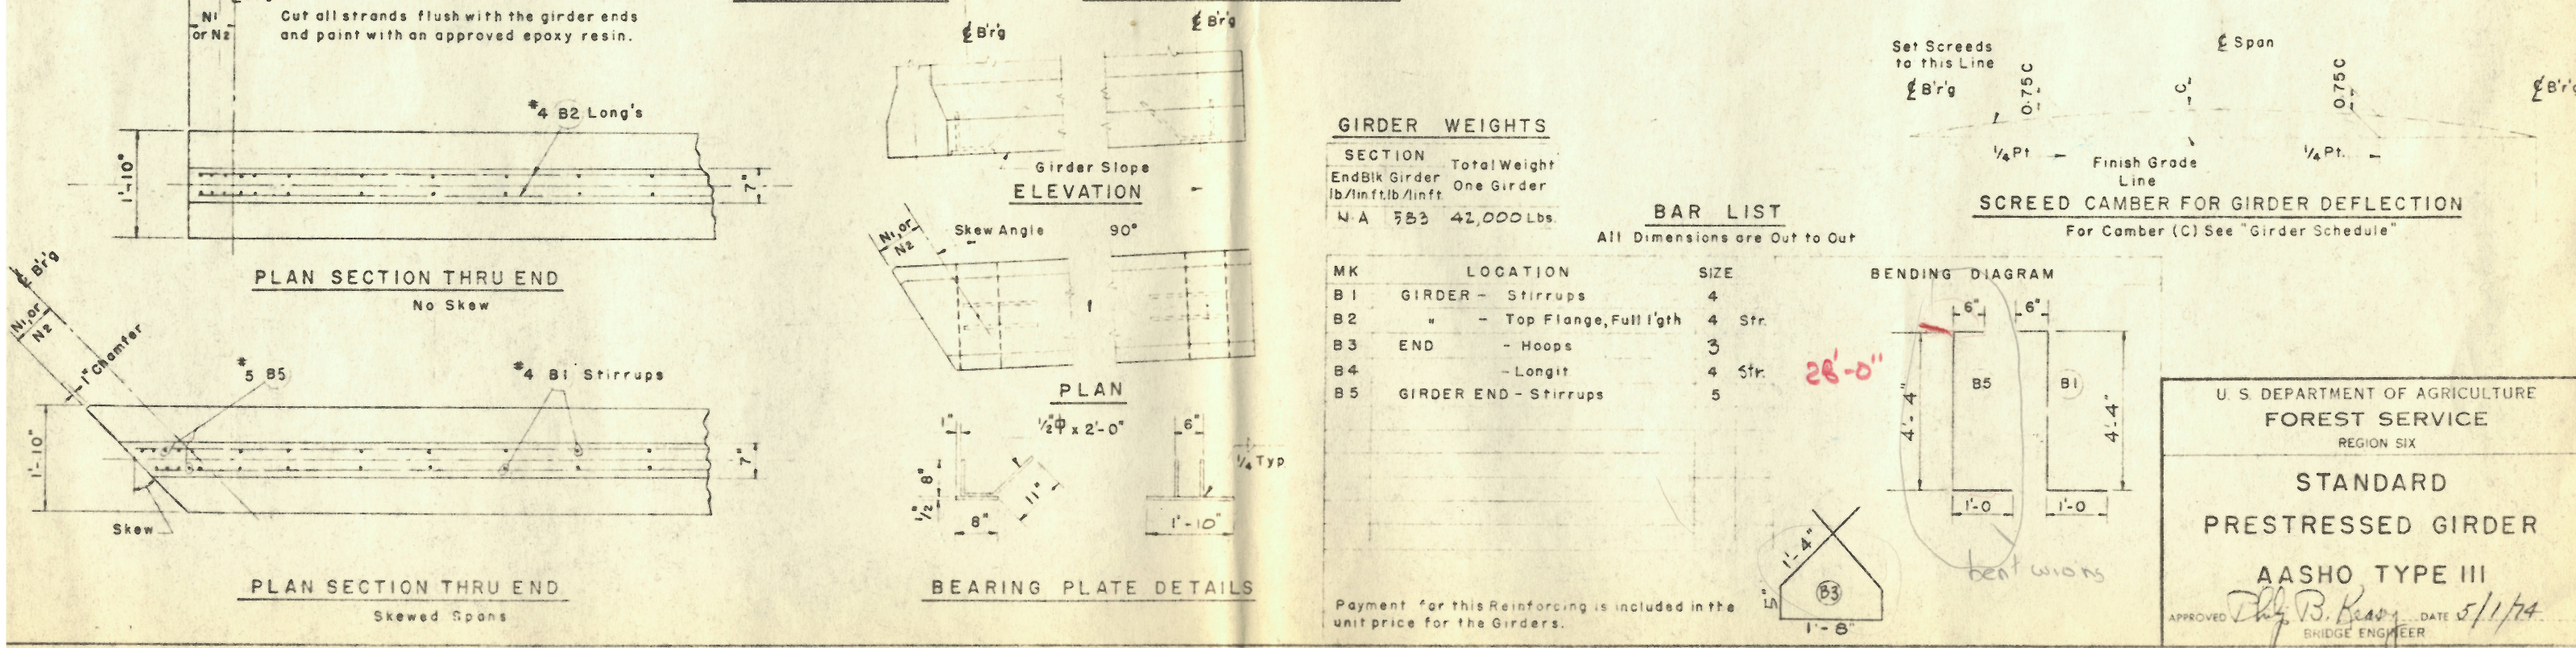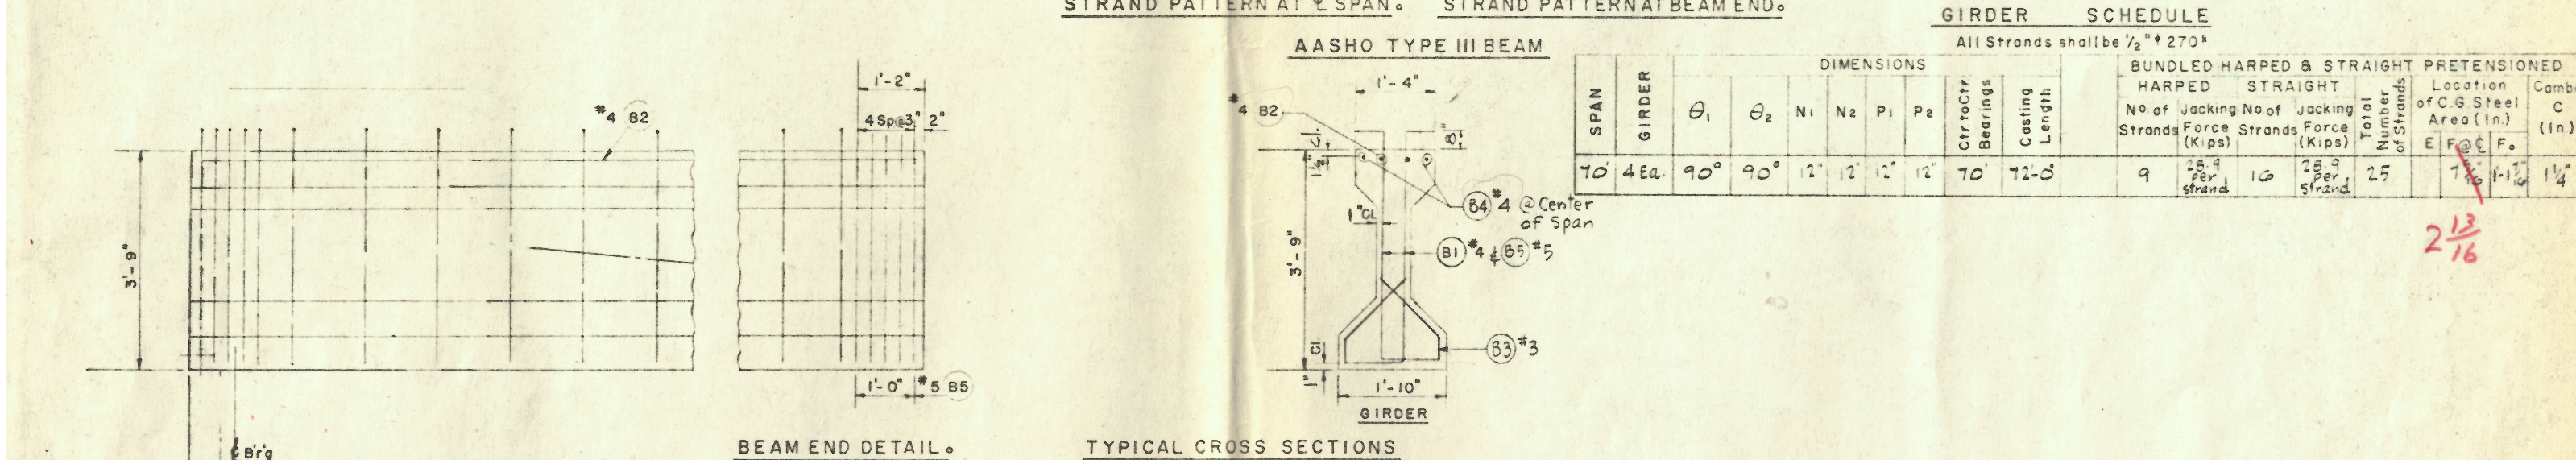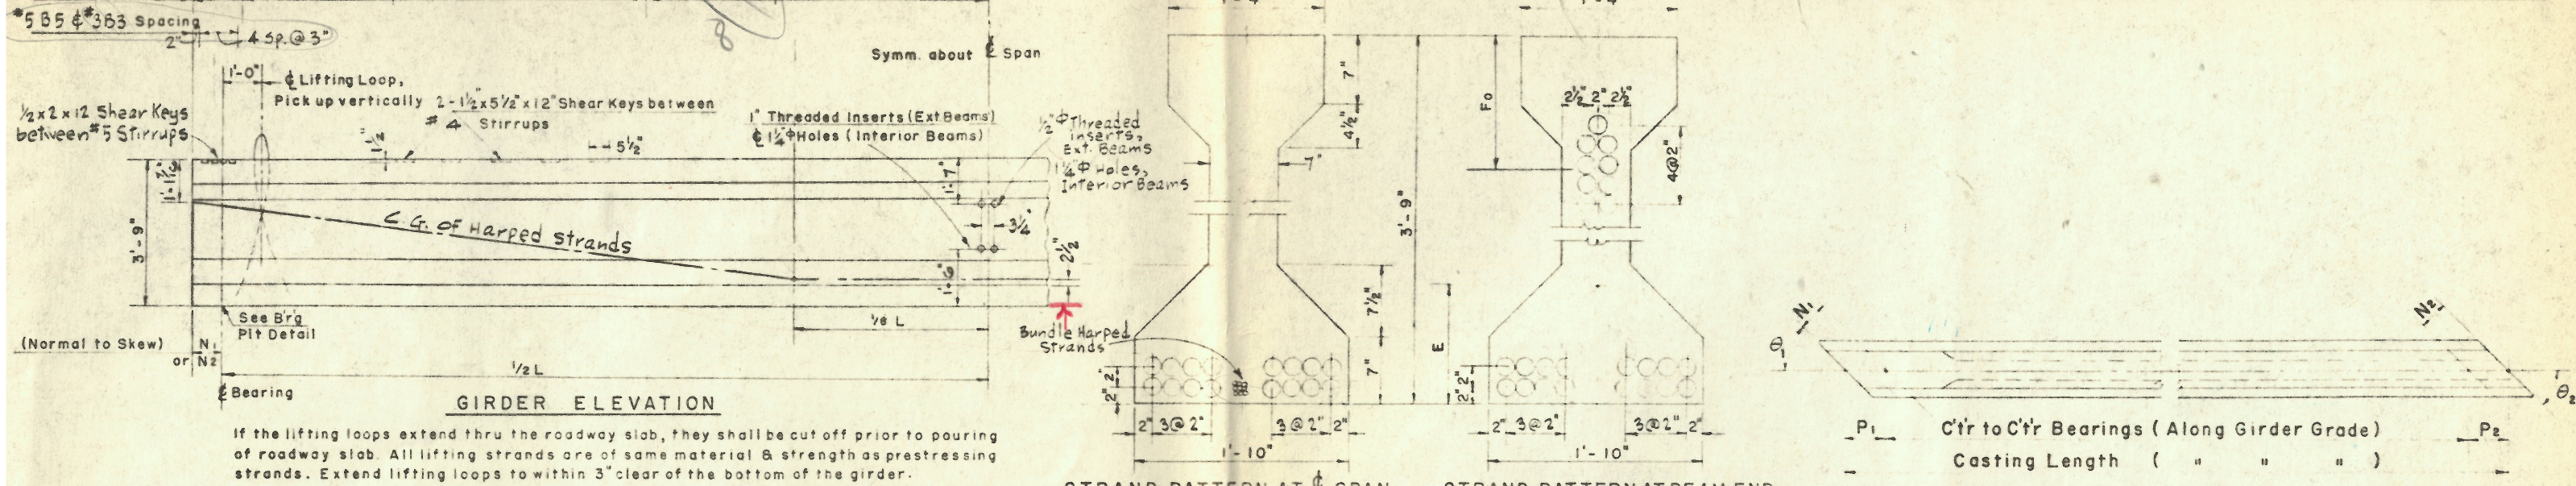


U. S. DEPARTMENT OF AGRICULTURE
FOREST SERVICE
REGION SIX

**STANDARD
PRESTRESSED GIRDER**


AASHTO TYPE III

APPROVED *Chas. B. Berry* DATE 5/1/74
BRIDGE ENGINEER

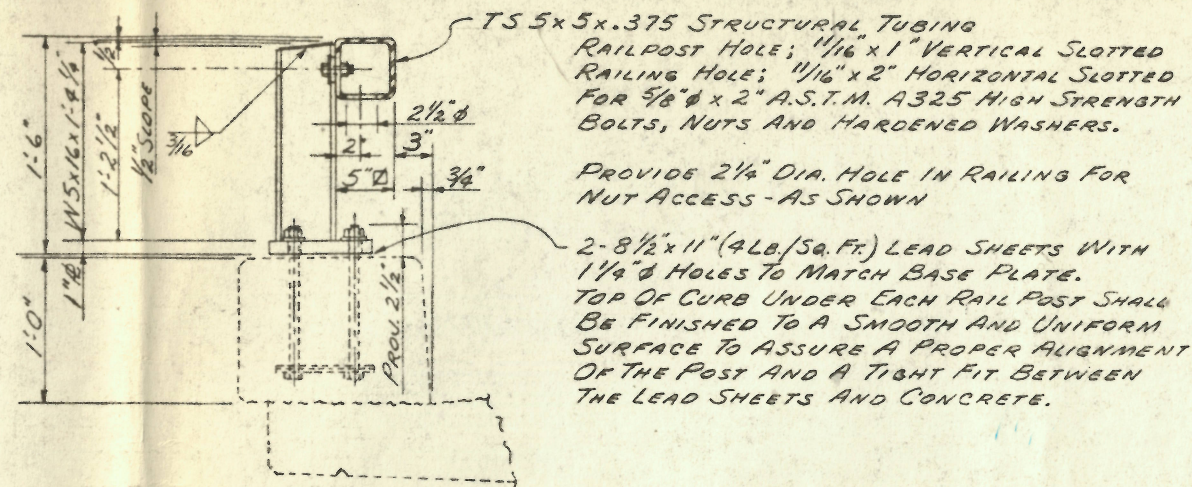


RAILING PLAN
SCALE: 1"=1'-0"


RAILING CROSS SECTION
SCALE: $1\frac{1}{2}" = 1'-0"$

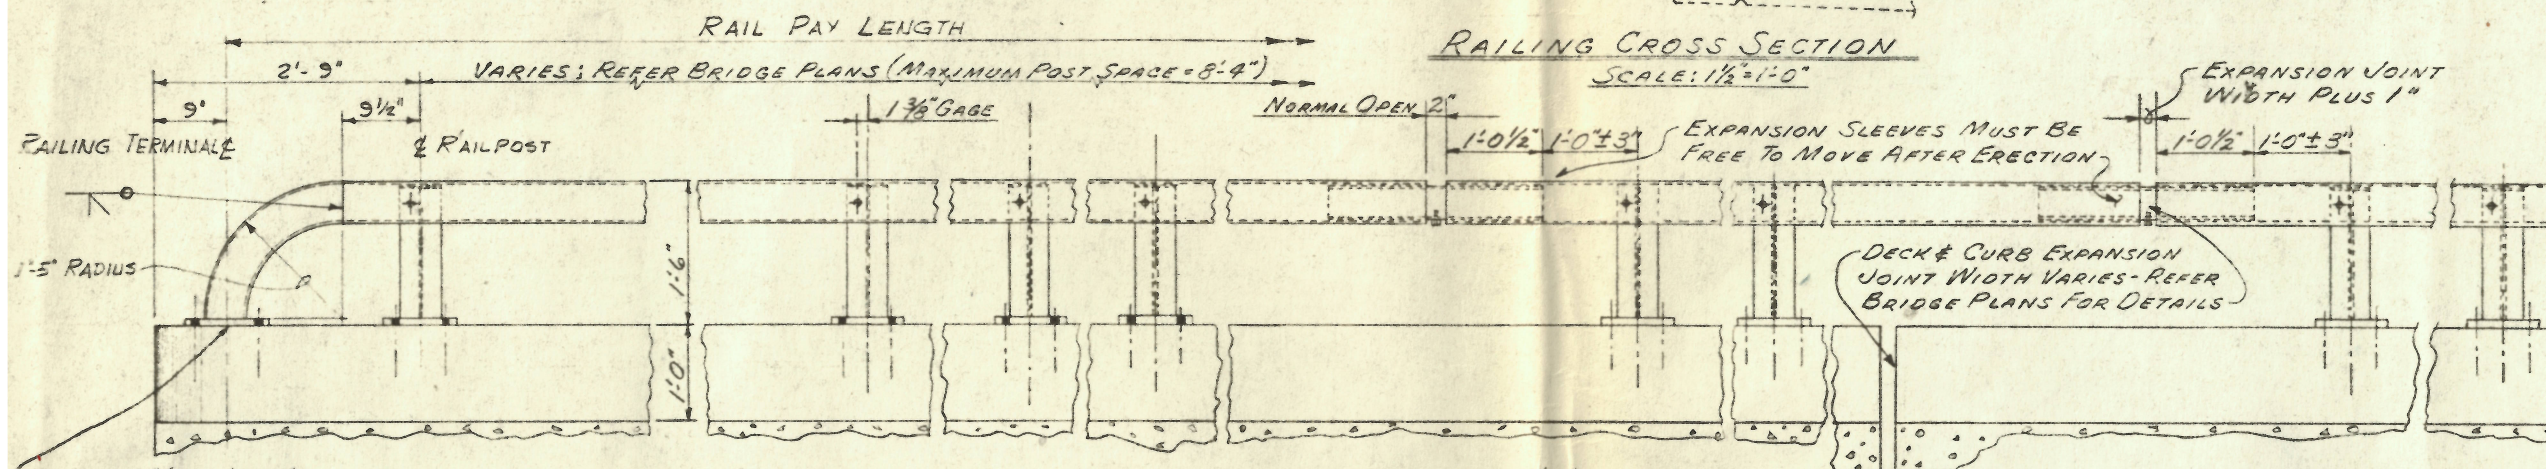


RAILING ELEVATION (2)
SCALE: 1"=1'-0"

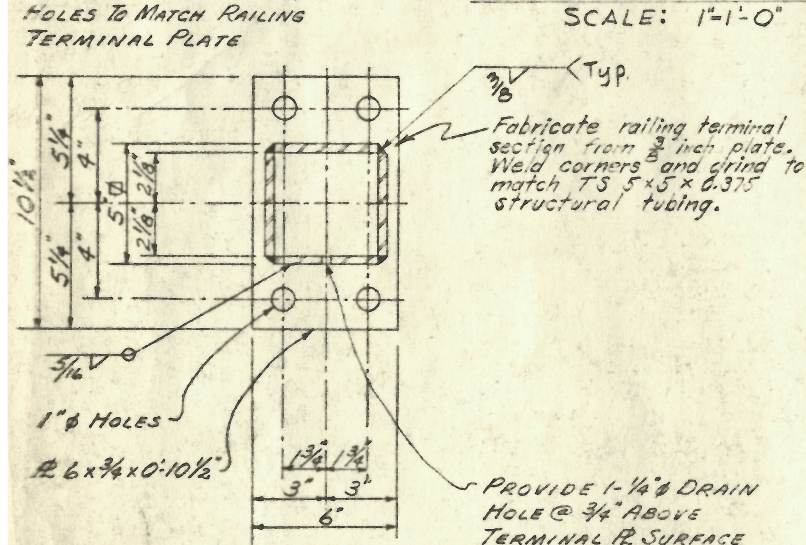


RAILING TERMINAL
SCALE: 3"=1'-0"

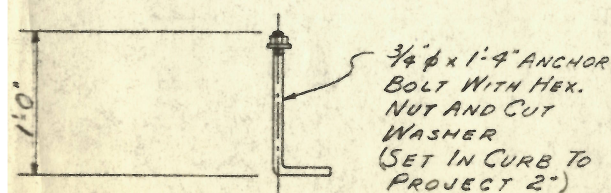


RAILING TERMINAL ANCHOR
SCALE: 1 1/2" = 1'-0"

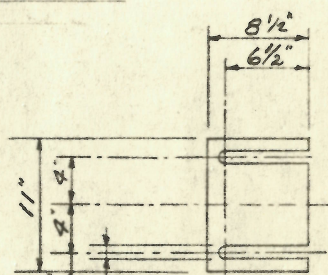


RAILPOST BASE SHIM
SCALE: $1\frac{1}{2}" = 1'-0"$

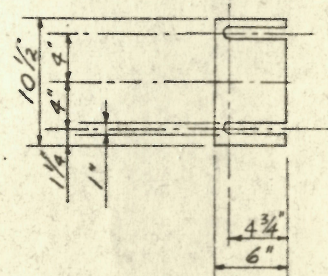


RAIL END BASE SHIM
SCALE: $1\frac{1}{2}" = 1'-0"$

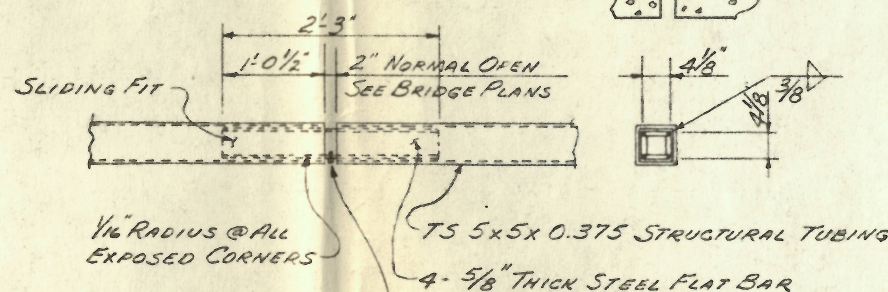


RAILING EXPANSION SLEEVE
SCALE: 1"=1'-0"

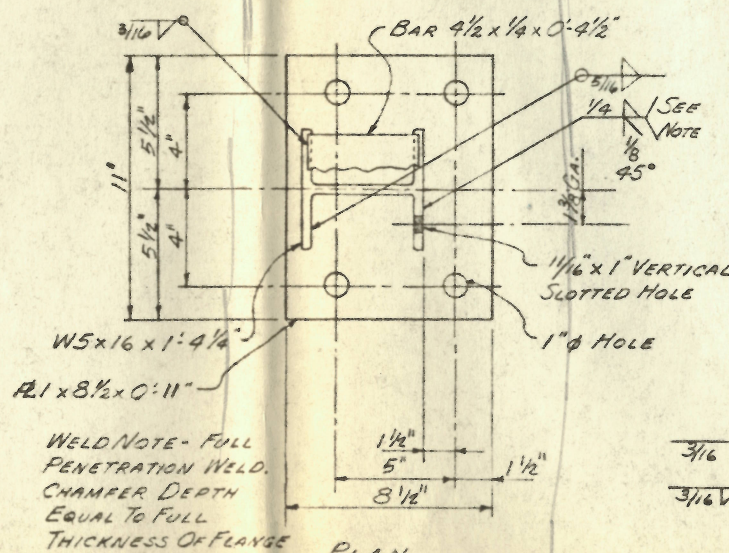

RAILPOST ASSEMBLY
SCALE: 3" = 1'-0"

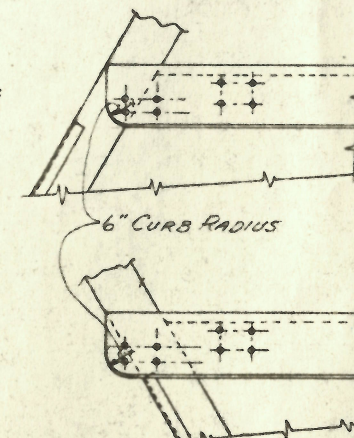

CURB PLAN AT SKEWED ENDS
SCALE: $\frac{1}{2}" = 1'-0"$

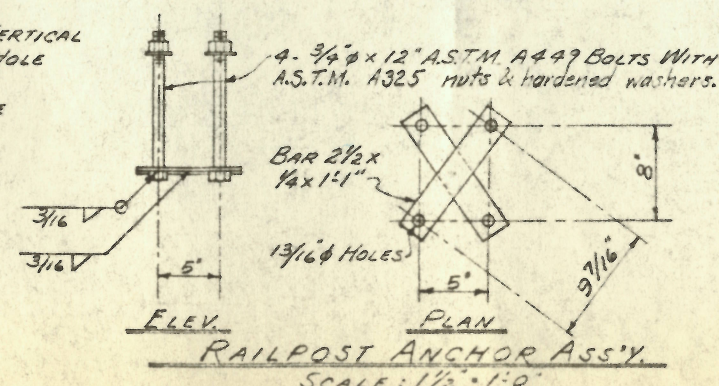

RAILPOST ANCHOR ASS'Y
SCALE: 1 1/2" = 1'-0"

GENERAL NOTES

STRUCTURAL STEEL:

POSTS AND PLATES SHALL BE STRUCTURAL STEEL CONFORMING TO A.S.T.M. A-36. THE RAILS SHALL BE FABRICATED FROM MATERIAL CONFORMING TO A.S.T.M. A-500-68, COLD FORMED WELDED AND SEAMLESS CARBON STEEL STRUCTURAL TUBING IN ROUNDS AND SHAPES GRADE B, OR TO A.S.T.M. A501-68a, HOT-FORMED WELDED AND SEAMLESS CARBON STEEL STRUCTURAL TUBING.

WELDING:

ALL WELDING SHALL CONFORM TO THE REQUIREMENTS OF AMERICAN WELDING SOCIETY SPECIFICATION FOR WELDED HIGHWAY AND RAILWAY BRIDGES, AWS. D2.0-69 EXCEPT AS MODIFIED BY THE SUPPLEMENTAL SPECIFICATIONS. ELECTRODES FOR MANUAL SHIELDED METAL-ARC WELDING SHALL BE AWS E 7016 OR E 7018.


GALVANIZING:

ANCHOR BOLTS, NUTS AND WASHERS SHALL BE GALVANIZED IN ACCORDANCE WITH A.S.T.M. DESIGNATION A 153-71. PAIL ELEMENTS, SLEEVES AND POSTS SHALL BE GALVANIZED IN ACCORDANCE WITH A.S.T.M. A 123-71. SHIMS SHALL BE GALVANIZED IN ACCORDANCE WITH A.S.T.M. A-93, CLASS 2.50.

ERECTION:

RAIL POSTS SHALL BE SET PERPENDICULAR AND THE RAILS SET PARALLEL TO THE GRADE OF THE ROADWAY. TO OBTAIN PROPER ALIGNMENT, ANCHOR BOLT ASSEMBLIES MUST BE HELD IN EXACT POSITION WHILE POURING CURB.

CURB TOP SURFACE LEVEL EXCEPT PARALLEL
WITH SUPERELEVATED ROADWAY

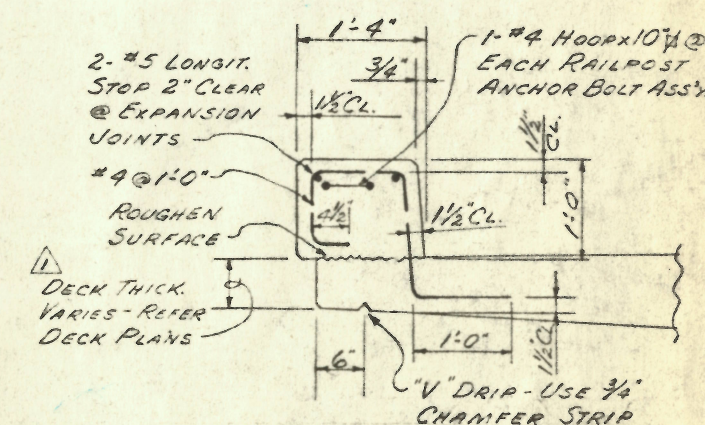

CURB CROSS SECTION
SCALE: 1"=1'-0"

	OMIT POSTS @ RAILING ENDS		9'-7"
	ADD RAILING EXPANSION SLEEVES		4'-7"
REV.	DESCRIPTION	By DATE	
U. S. DEPARTMENT OF AGRICULTURE FOREST SERVICE REGION SIX			
STEEL BRIDGE RAIL-TYPE 1			
DESIGNED	DRAWN	CHECKED	
APPROVED	DATE	DATE	DATE
	12/13/72	12/13/72	12/13/72
BRIDGE ENGINEER			