


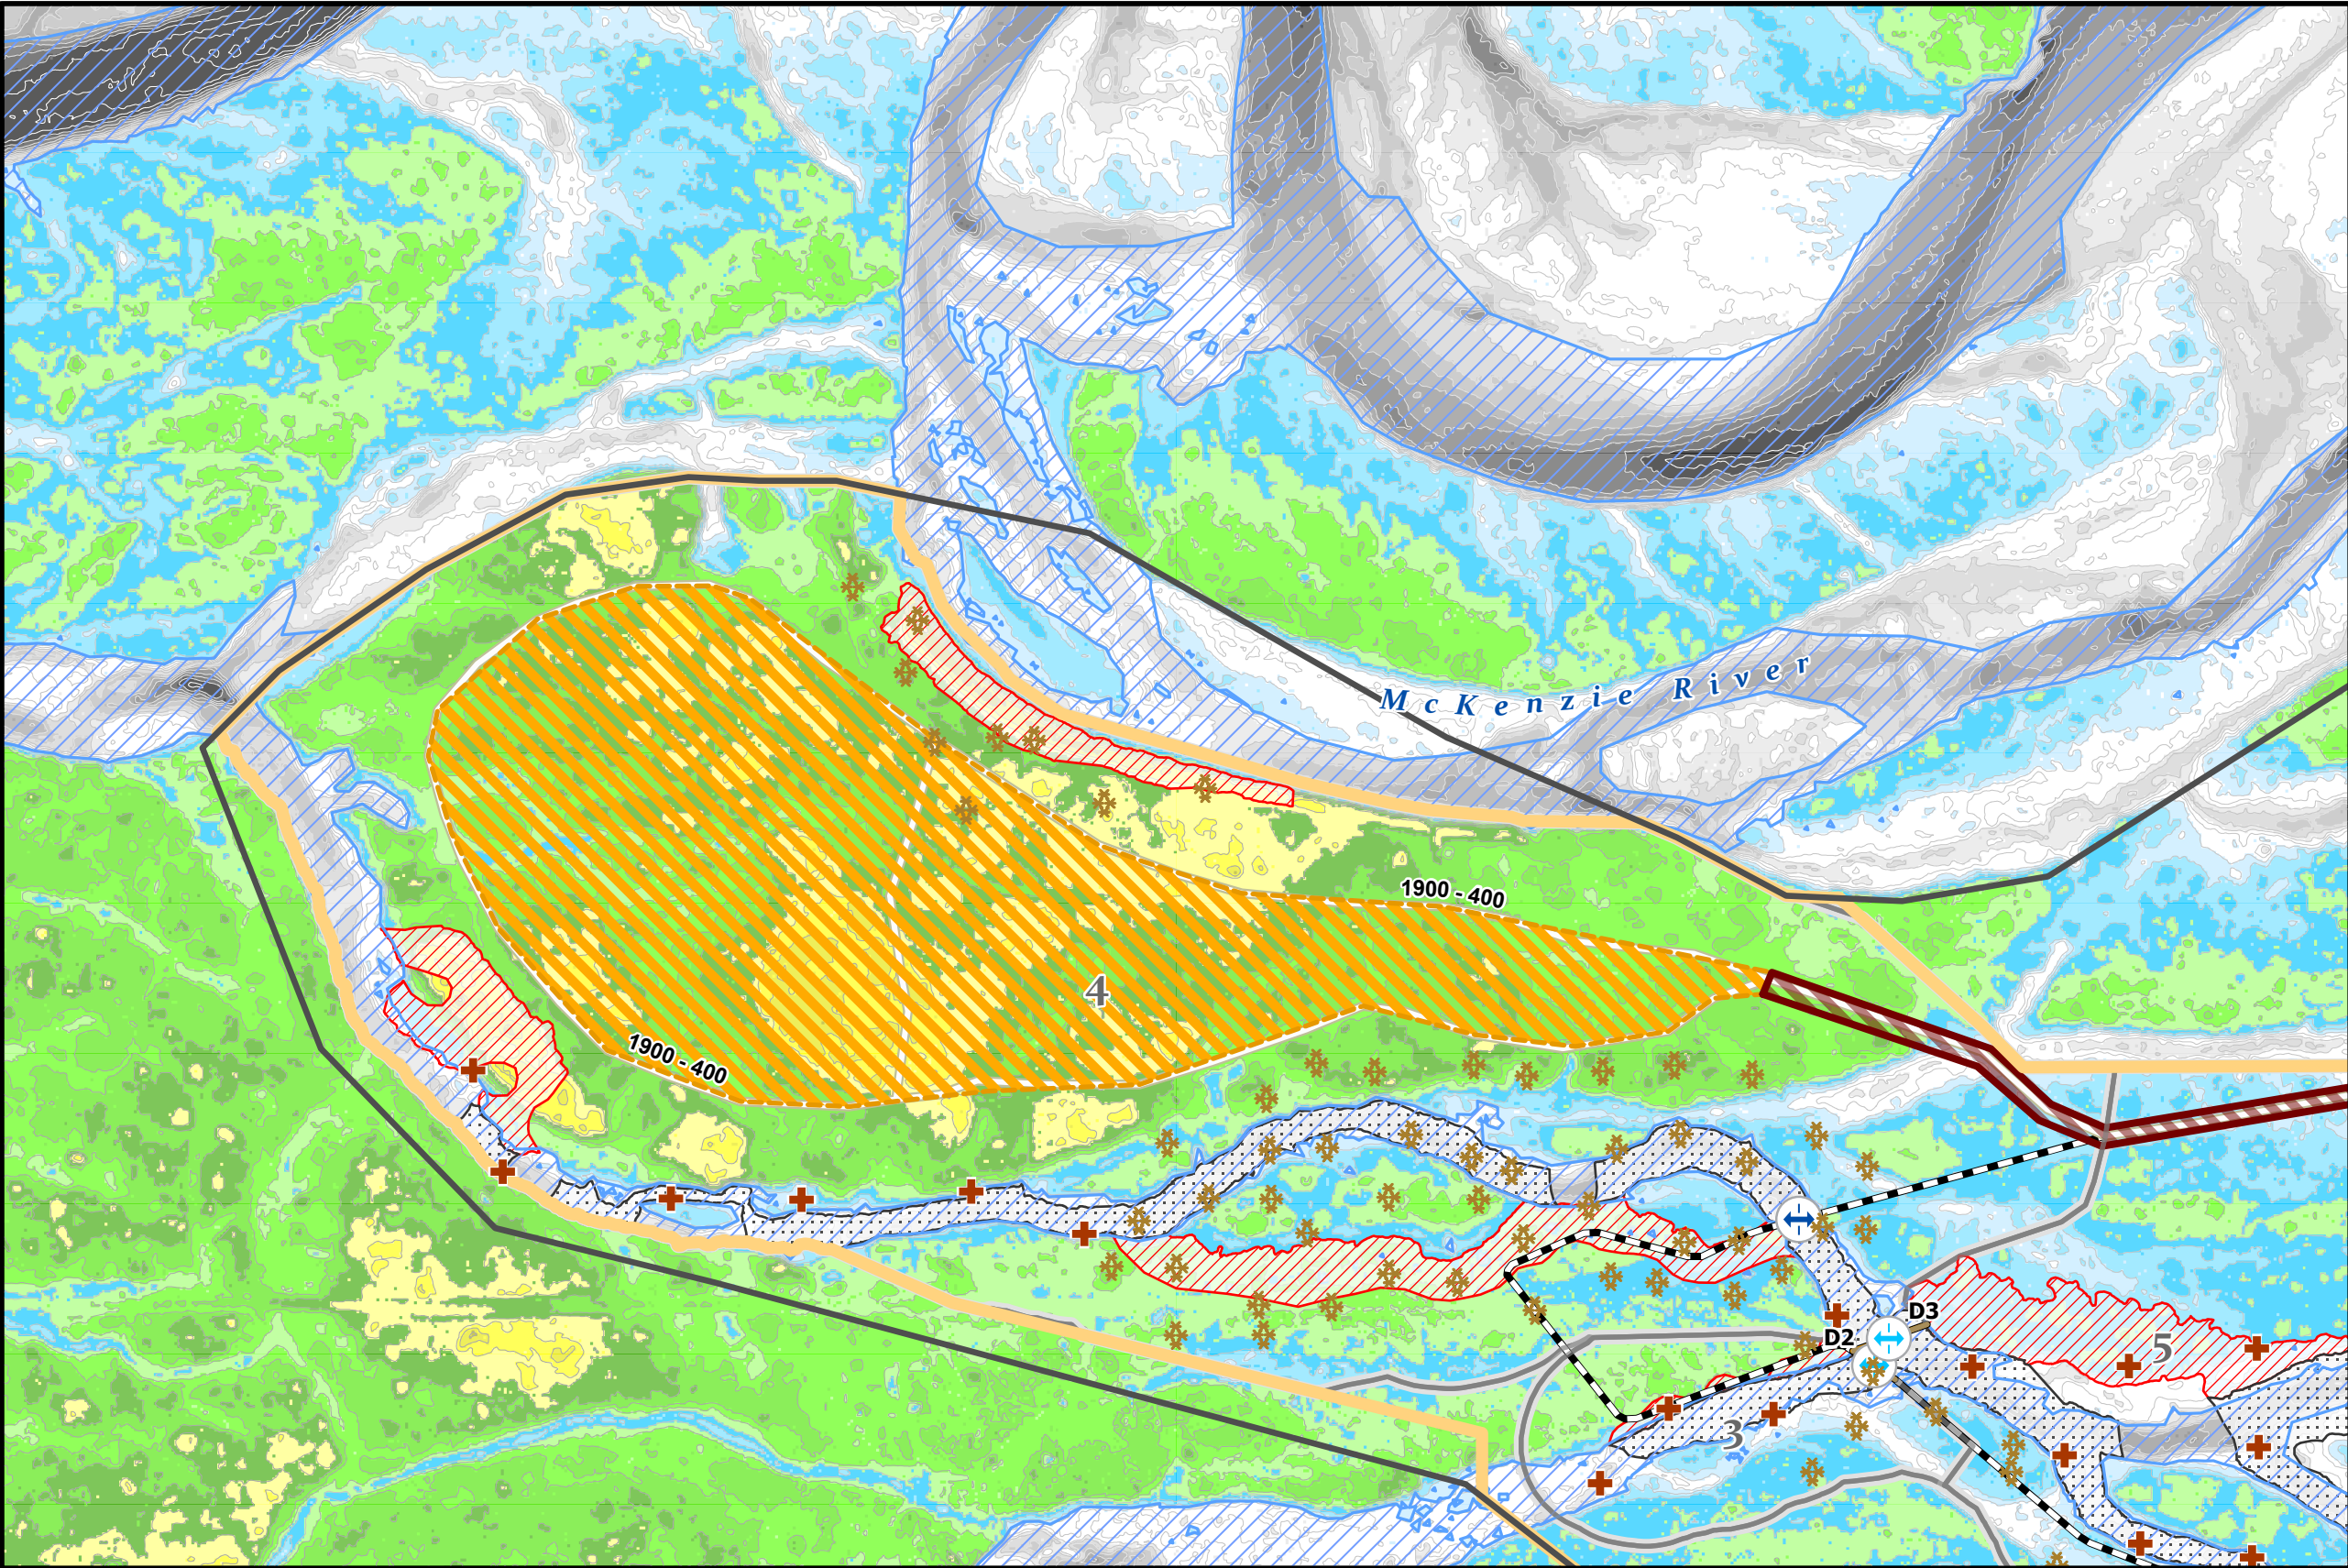

- LEGEND**
- Phase 3 Project Area
 - Phase 3 Potential Ground Disturbance
 - Construction Zones
 - Work Avoidance Areas
 - Log Decks
 - Wood Structures Placement
 - Key Structures
 - Matrix Lattice
 - Site Access Roads
 - Access Road
 - Drivable Diversion Berm
 - Cut Zones/ New Channels (39 acres)
 - Fill Zones/Remain Channels (30 acres)
 - Constructed Islands
 - Pre-project Wetted Area at Base Flow (39 acres within Phase 3)
 - Proposed Staging Areas
 - Equipment
 - Equipment, Invasive Waste
 - Sediment Waste

Elevation Relative to Geomorphic Grade Line (ft)

-20 - -9	5 - 6
-9 - -8	6 - 7
-8 - -7	7 - 8
-7 - -6	8 - 9
-6 - -5	9 - 10
-5 - -4	10 - 11
-4 - -3	11 - 12
-3 - -2	12 - 13
-2 - -1	13 - 14
-1 - 0	14 - 15
0 - 1	15 - 16
1 - 2	16 - 17
2 - 3	17 - 18
3 - 4	18 - 19
4 - 5	19 - 371



DR
DRAWN

KM
DESIGNED


JT, LC, JB
CHECKED


12/04/2025
DATE

LOWER SOUTH FORK
MCKENZIE RIVER VALLEY
RECONNECTION PROJECT
PHASE 3



PROPOSED SITE PLAN
MAP SHEETS
RELATIVE ELEVATION

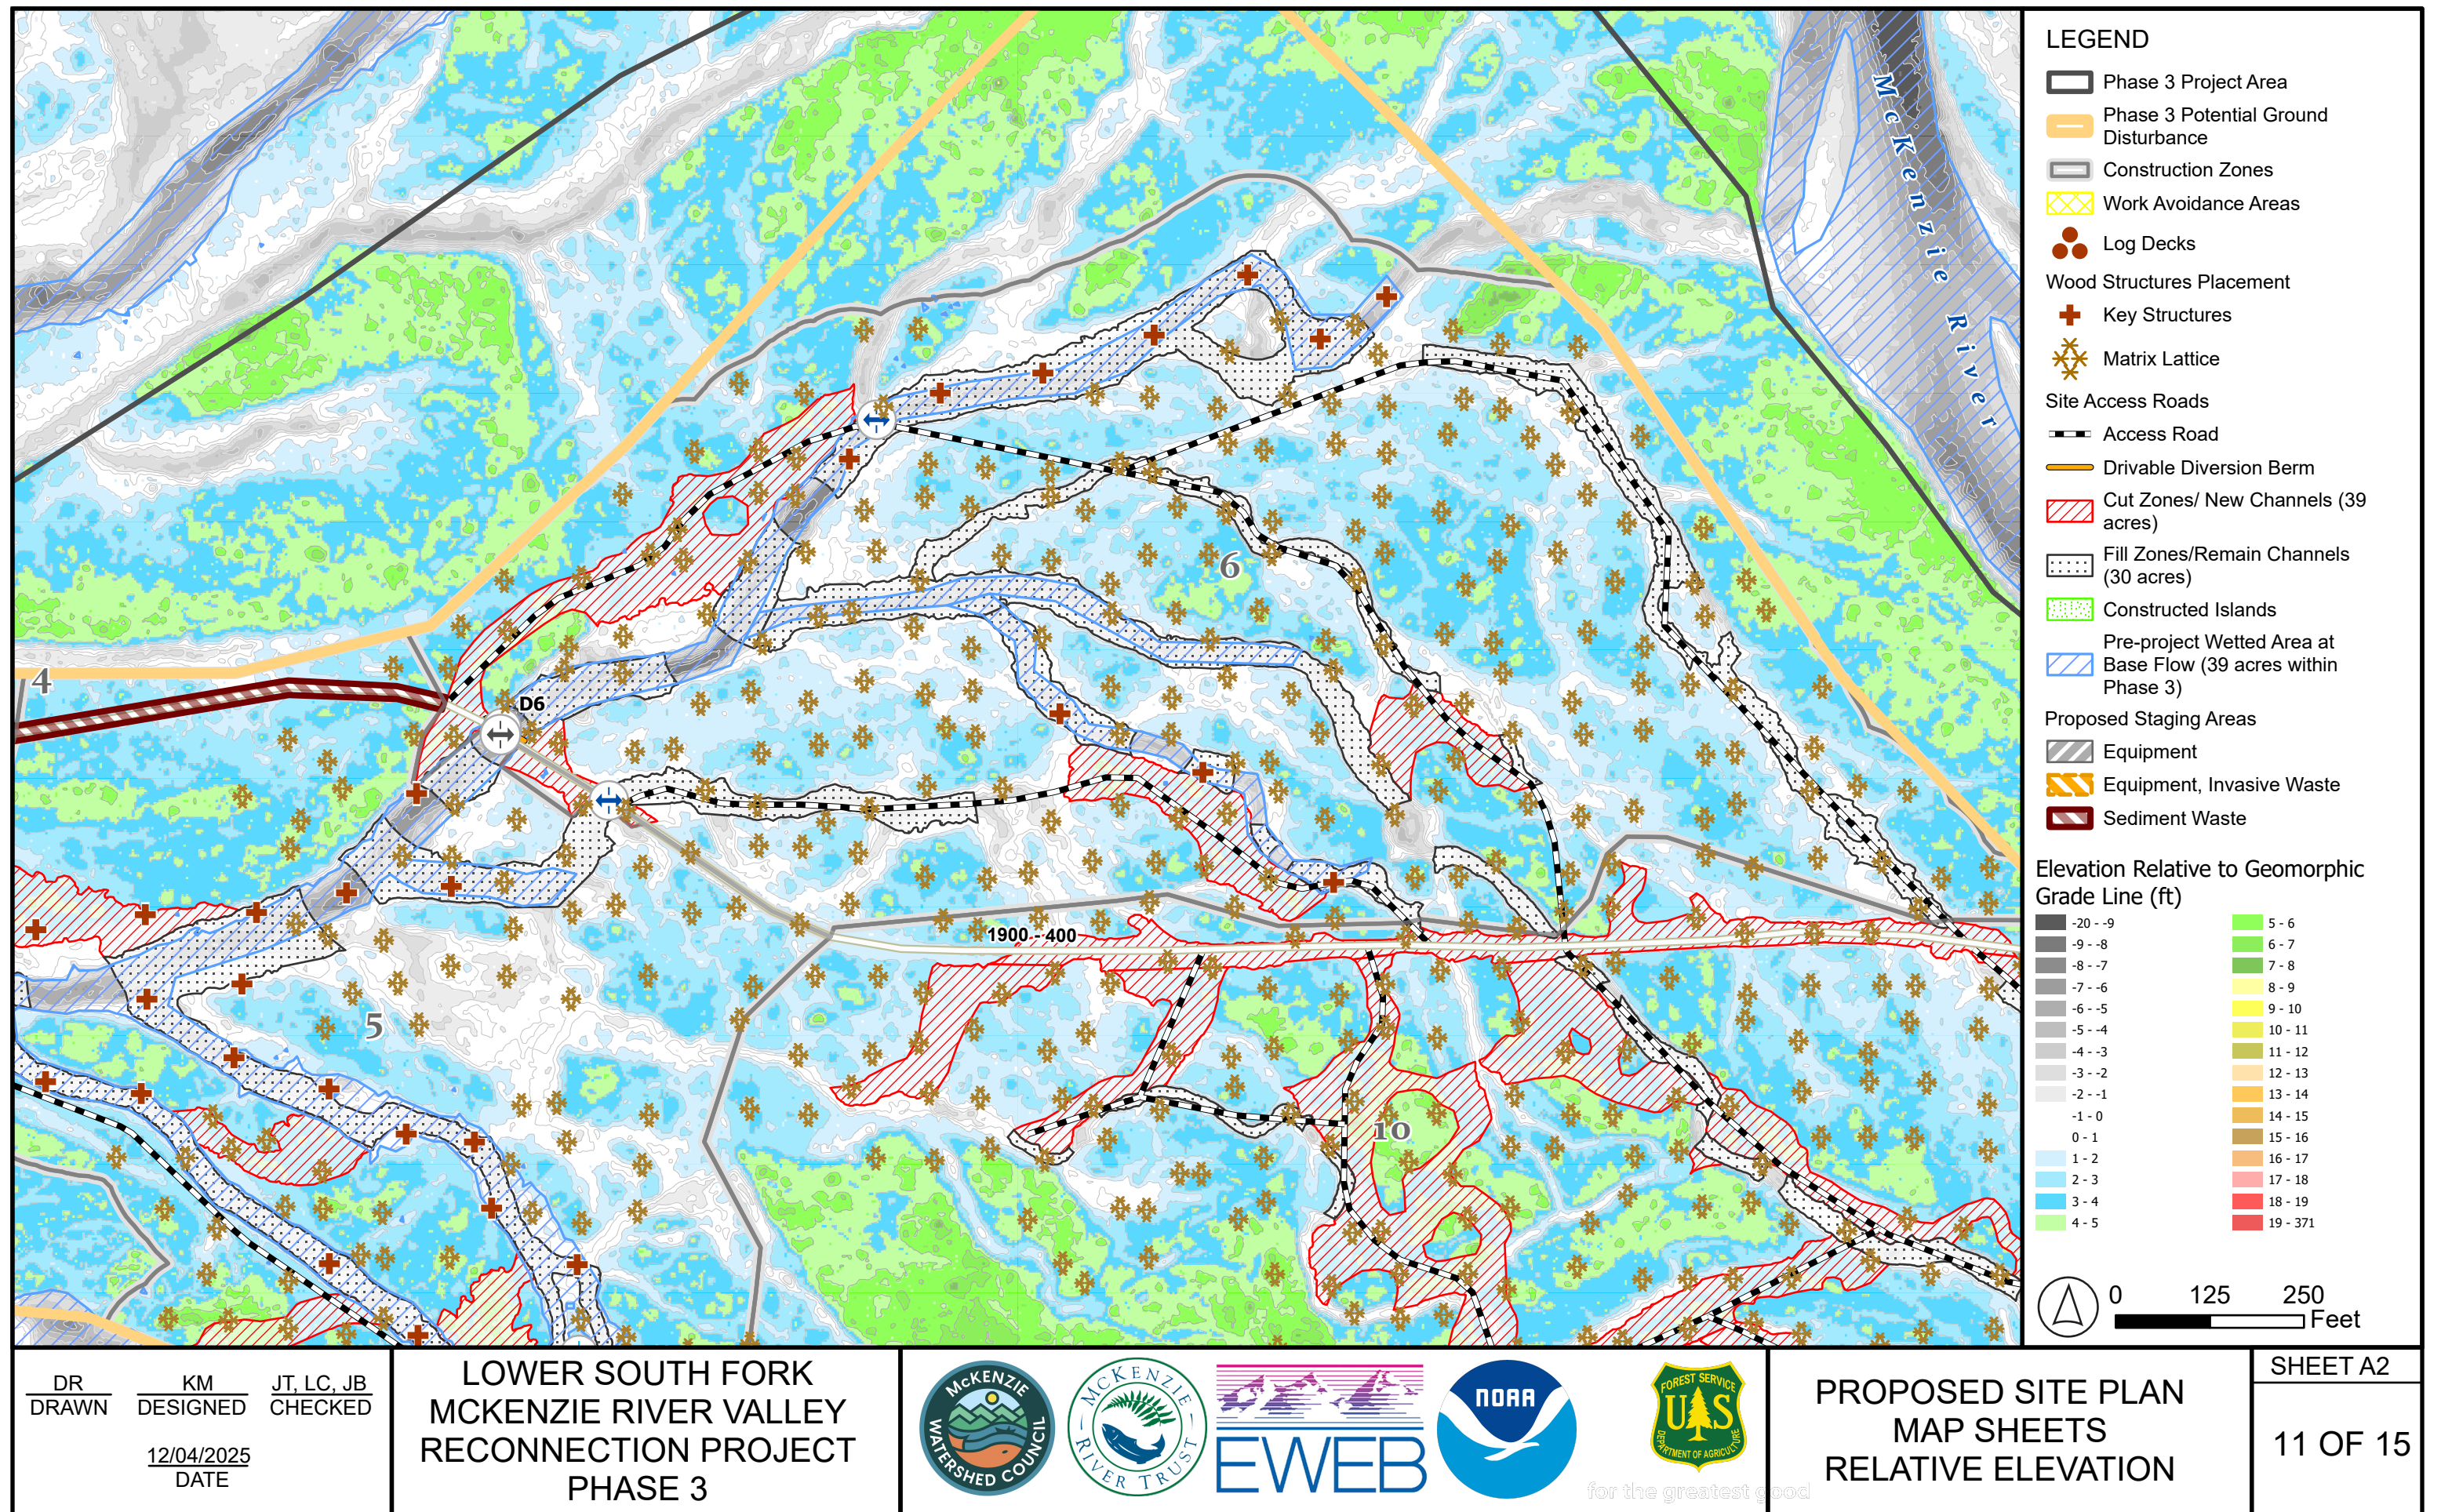


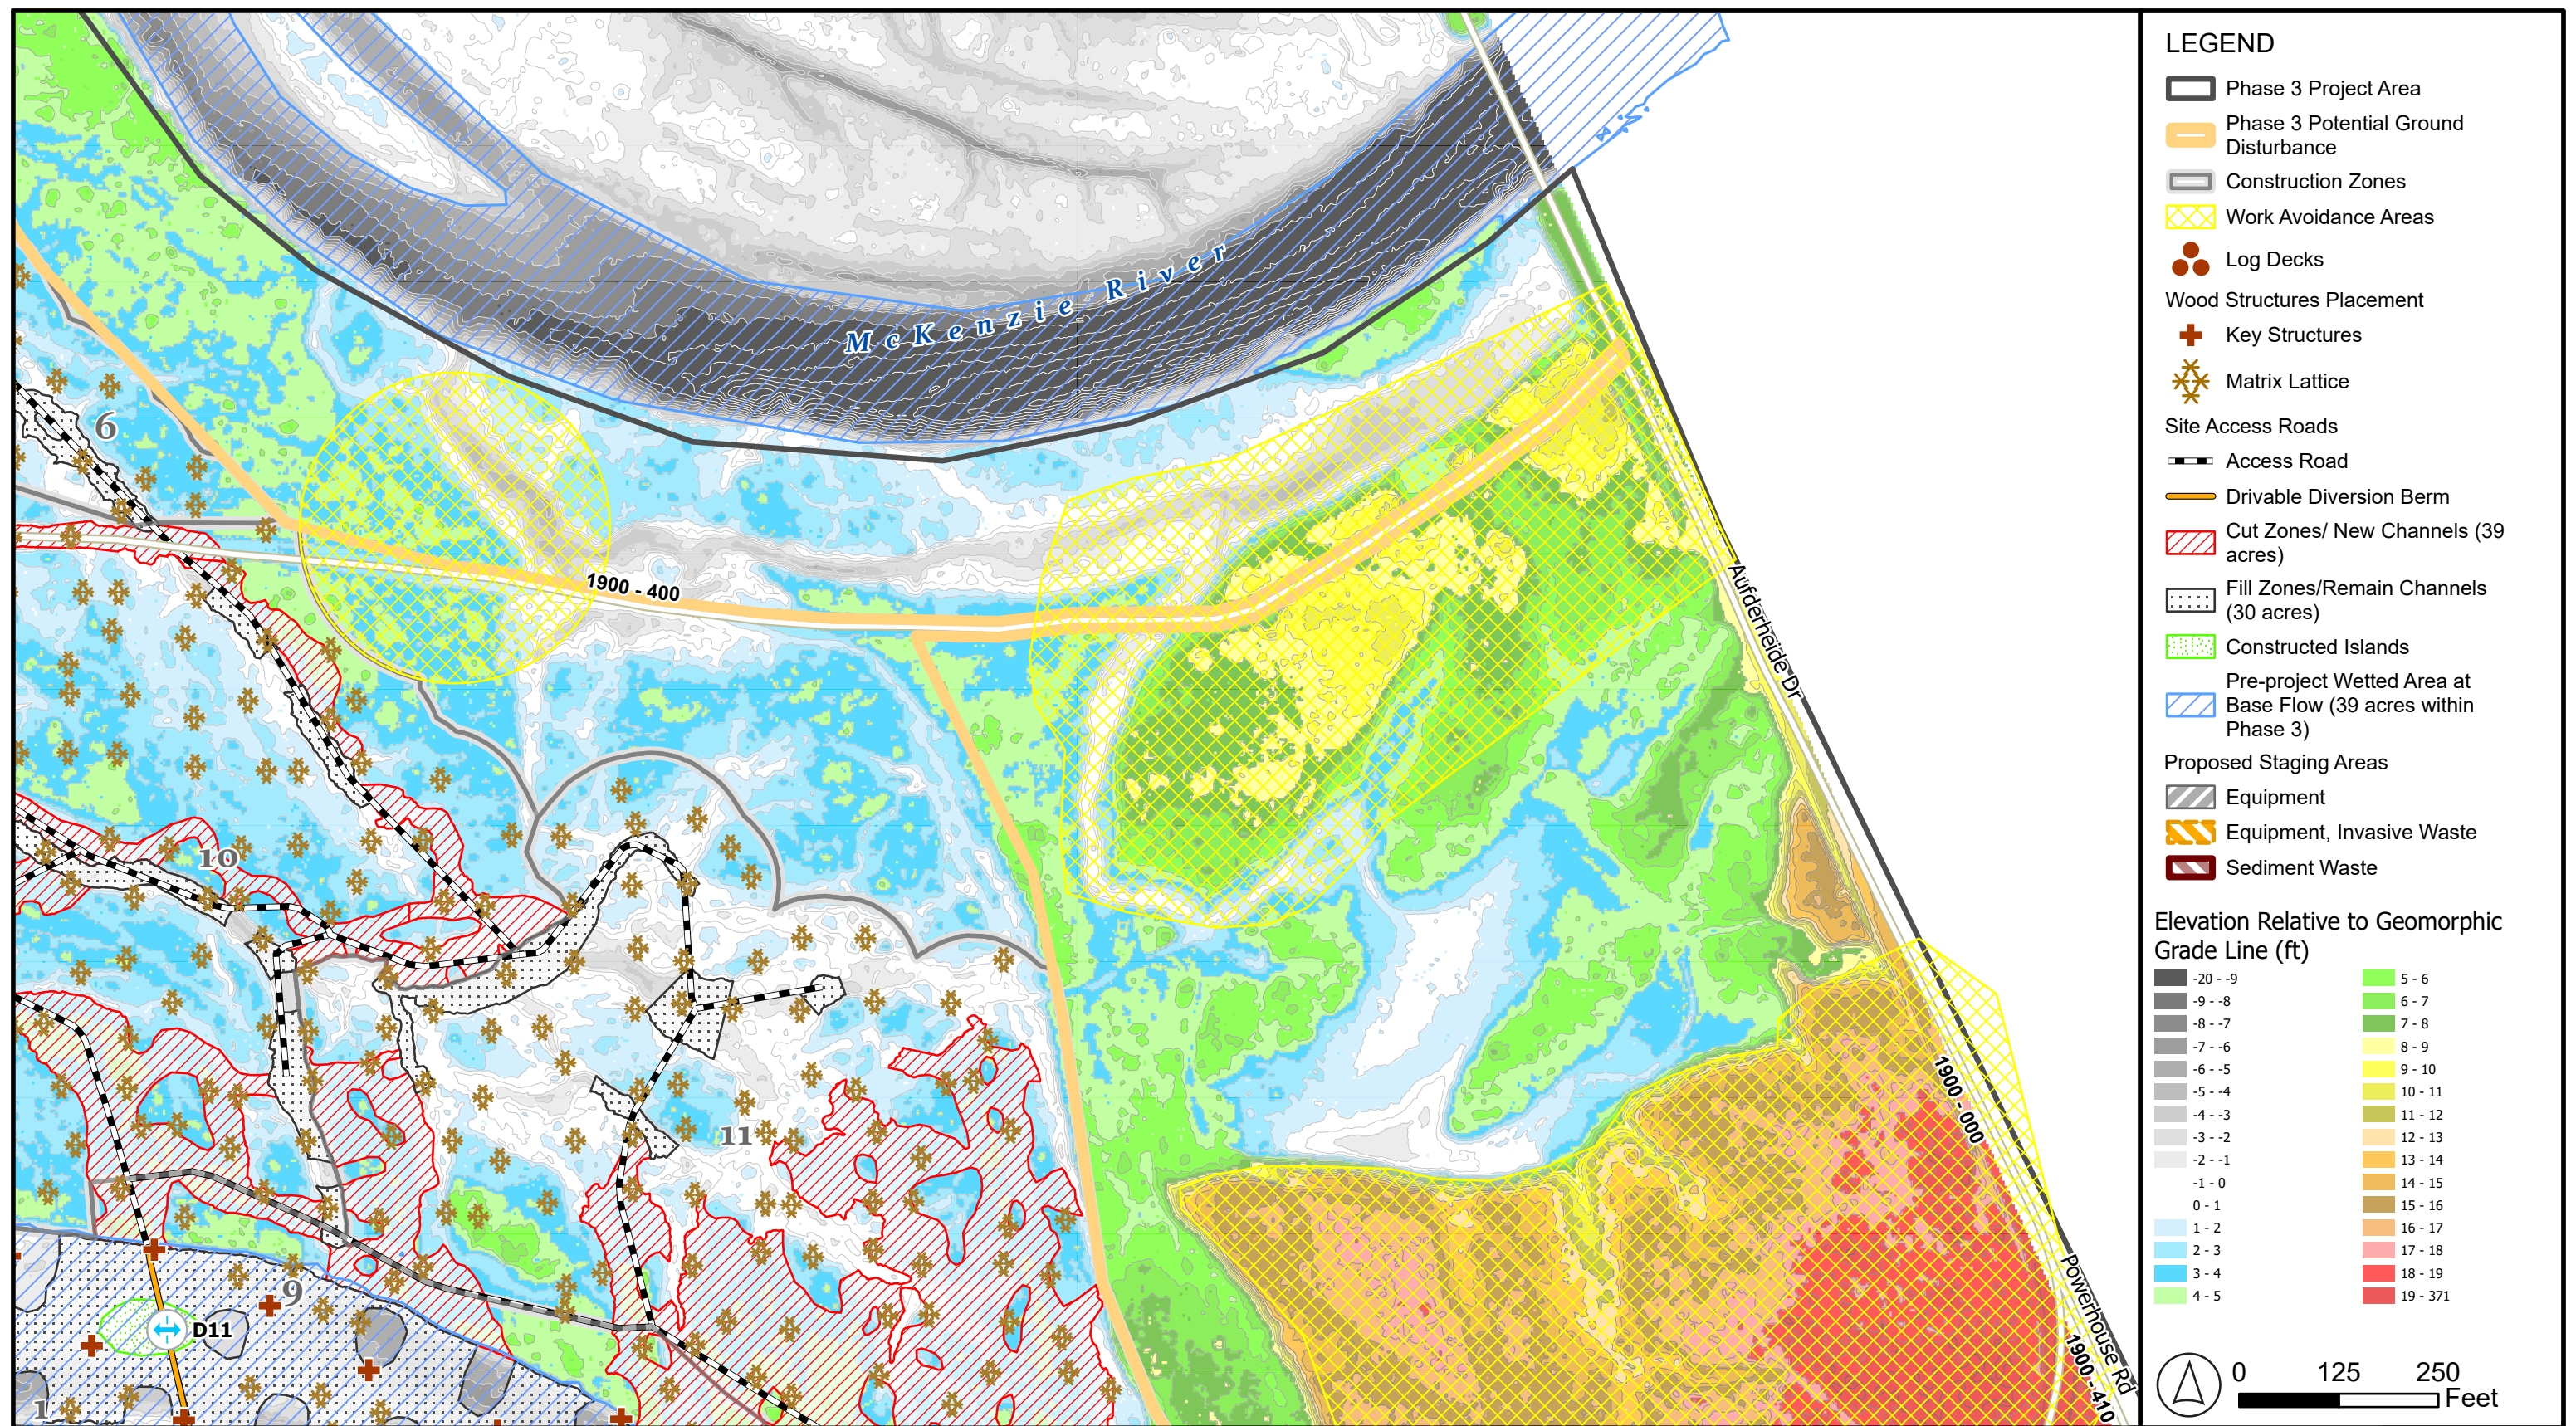

- LEGEND**
- Phase 3 Project Area
 - Phase 3 Potential Ground Disturbance
 - Construction Zones
 - Work Avoidance Areas
 - Log Decks
 - Wood Structures Placement
 - Key Structures
 - Matrix Lattice
 - Site Access Roads
 - Access Road
 - Drivable Diversion Berm
 - Cut Zones/ New Channels (39 acres)
 - Fill Zones/Remain Channels (30 acres)
 - Constructed Islands
 - Pre-project Wetted Area at Base Flow (39 acres within Phase 3)
 - Proposed Staging Areas
 - Equipment
 - Equipment, Invasive Waste
 - Sediment Waste

Elevation Relative to Geomorphic Grade Line (ft)

-20 - -9	5 - 6
-9 - -8	6 - 7
-8 - -7	7 - 8
-7 - -6	8 - 9
-6 - -5	9 - 10
-5 - -4	10 - 11
-4 - -3	11 - 12
-3 - -2	12 - 13
-2 - -1	13 - 14
-1 - 0	14 - 15
0 - 1	15 - 16
1 - 2	16 - 17
2 - 3	17 - 18
3 - 4	18 - 19
4 - 5	19 - 371

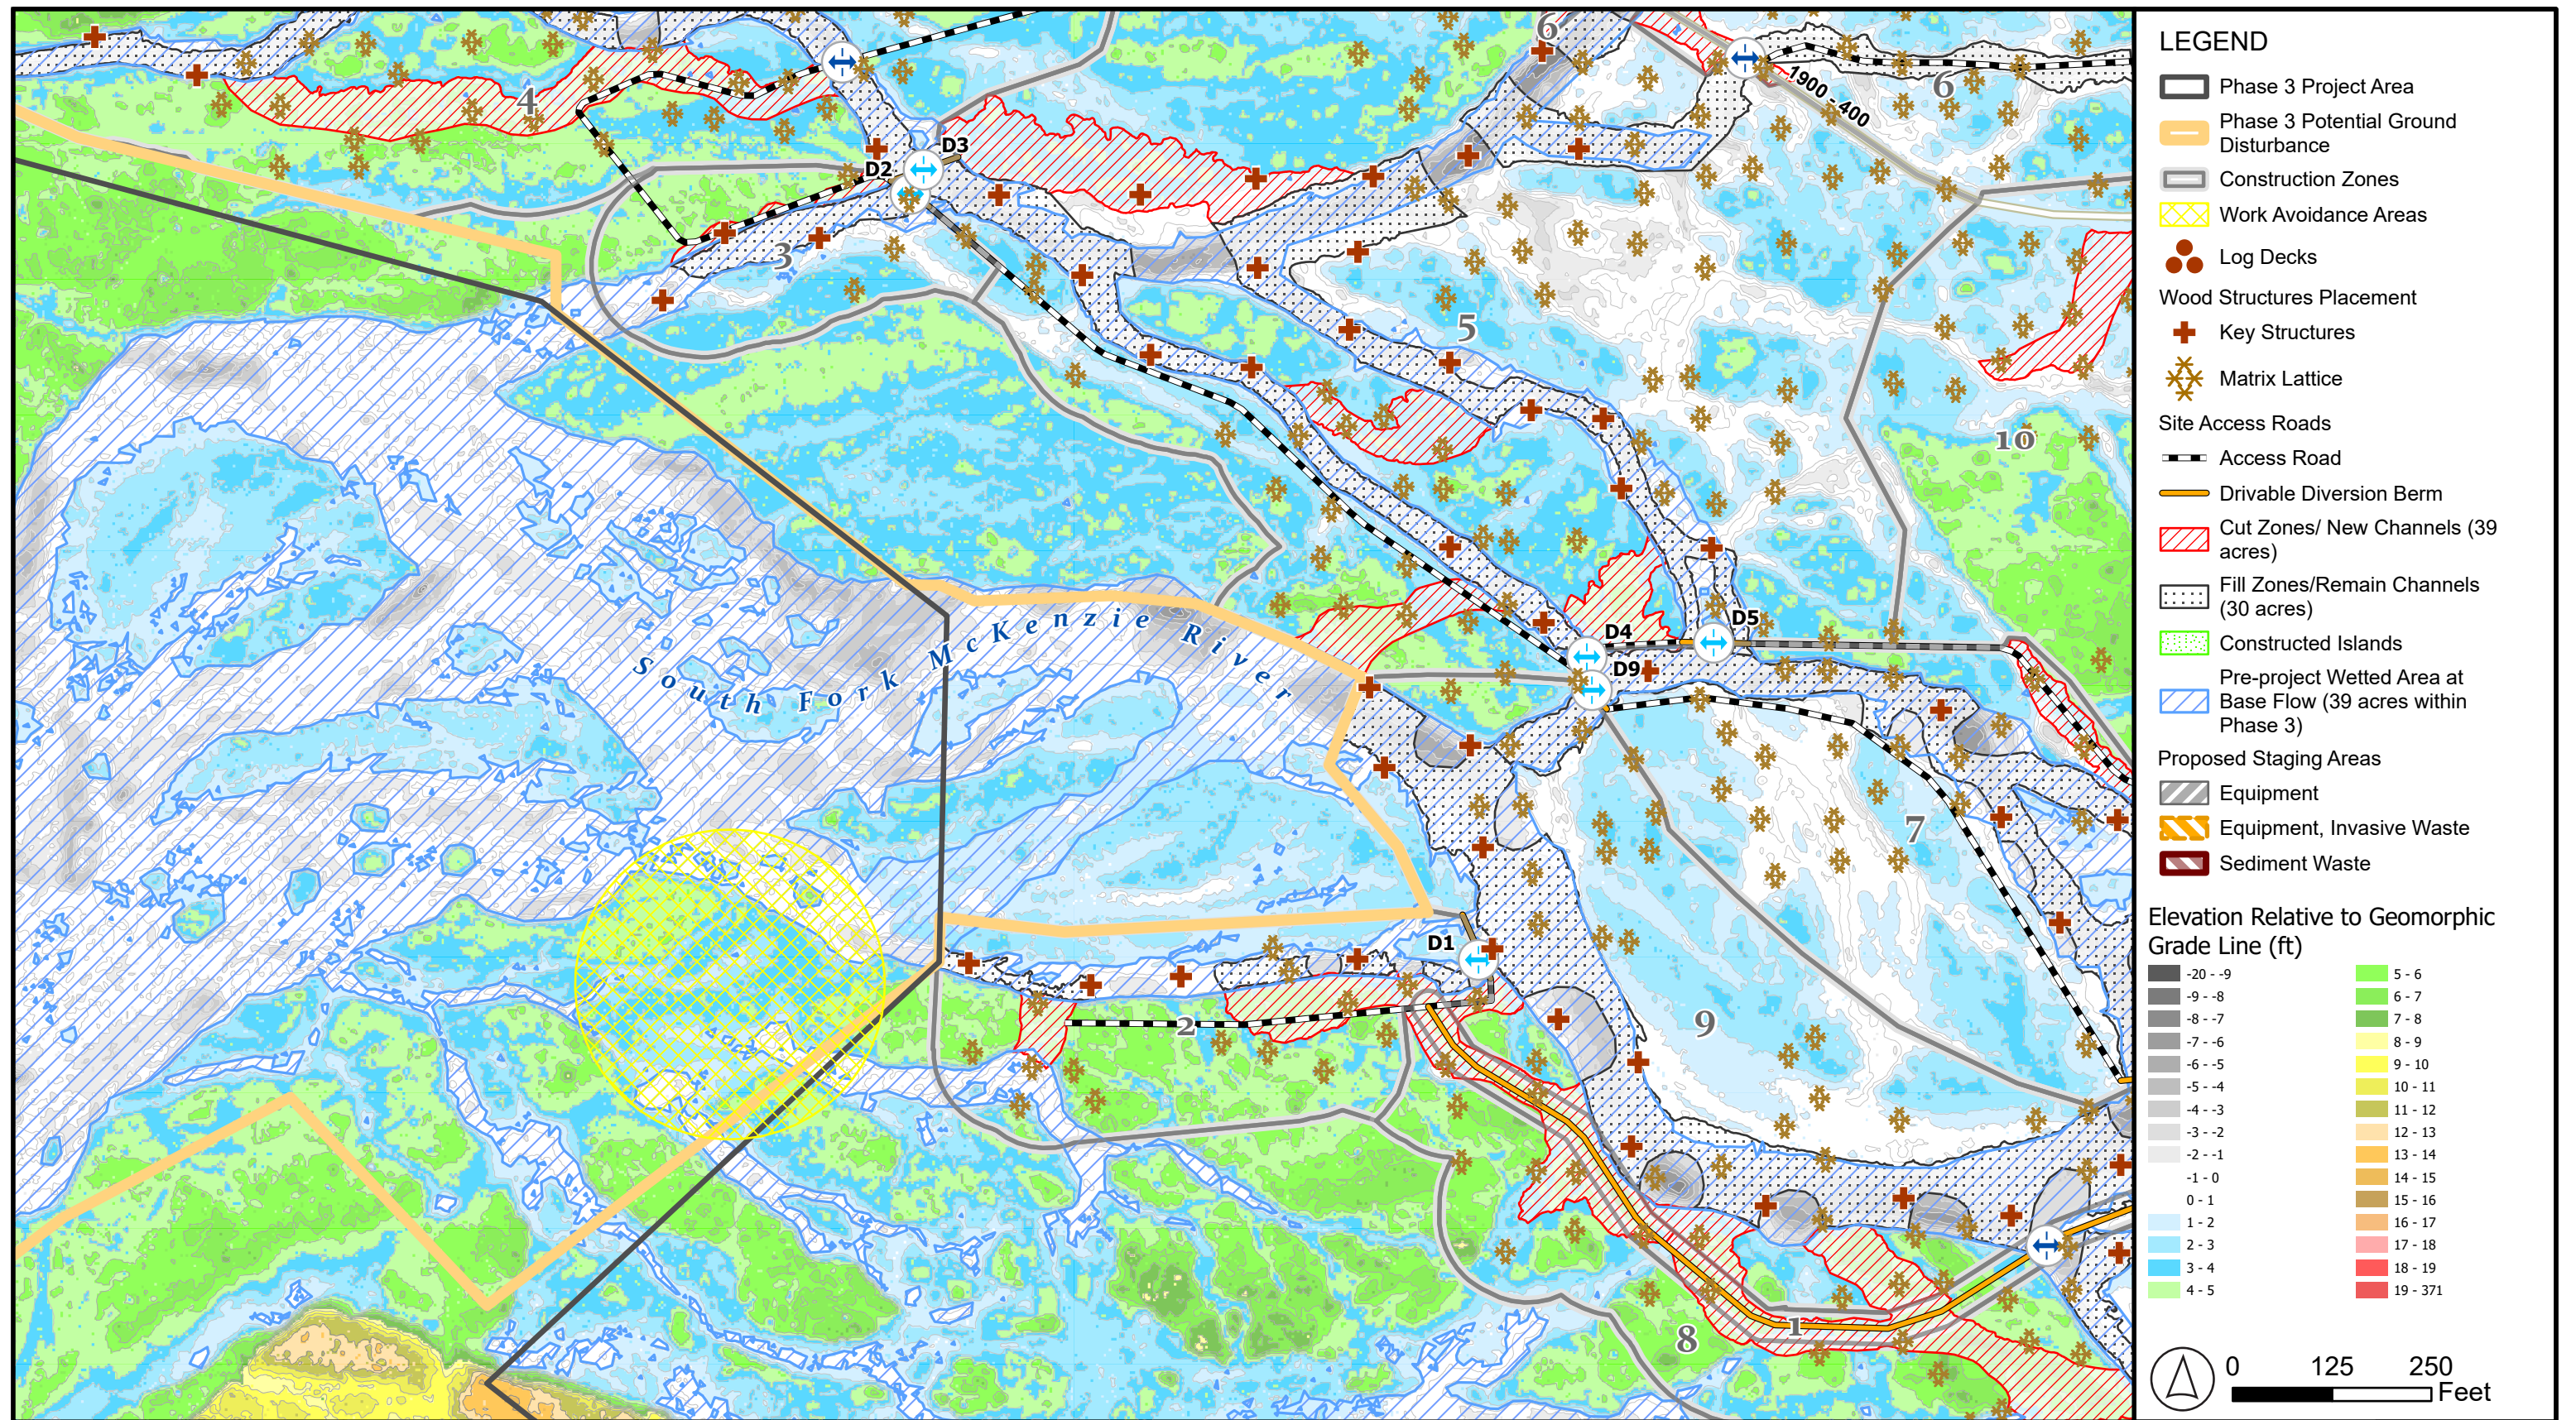

DR
DRAWN

KM
DESIGNED

JT, LC, JB
CHECKED

12/04/2025
DATE


LOWER SOUTH FORK
MCKENZIE RIVER VALLEY
RECONNECTION PROJECT
PHASE 3



PROPOSED SITE PLAN
MAP SHEETS
RELATIVE ELEVATION

SHEET B1

13 OF 15

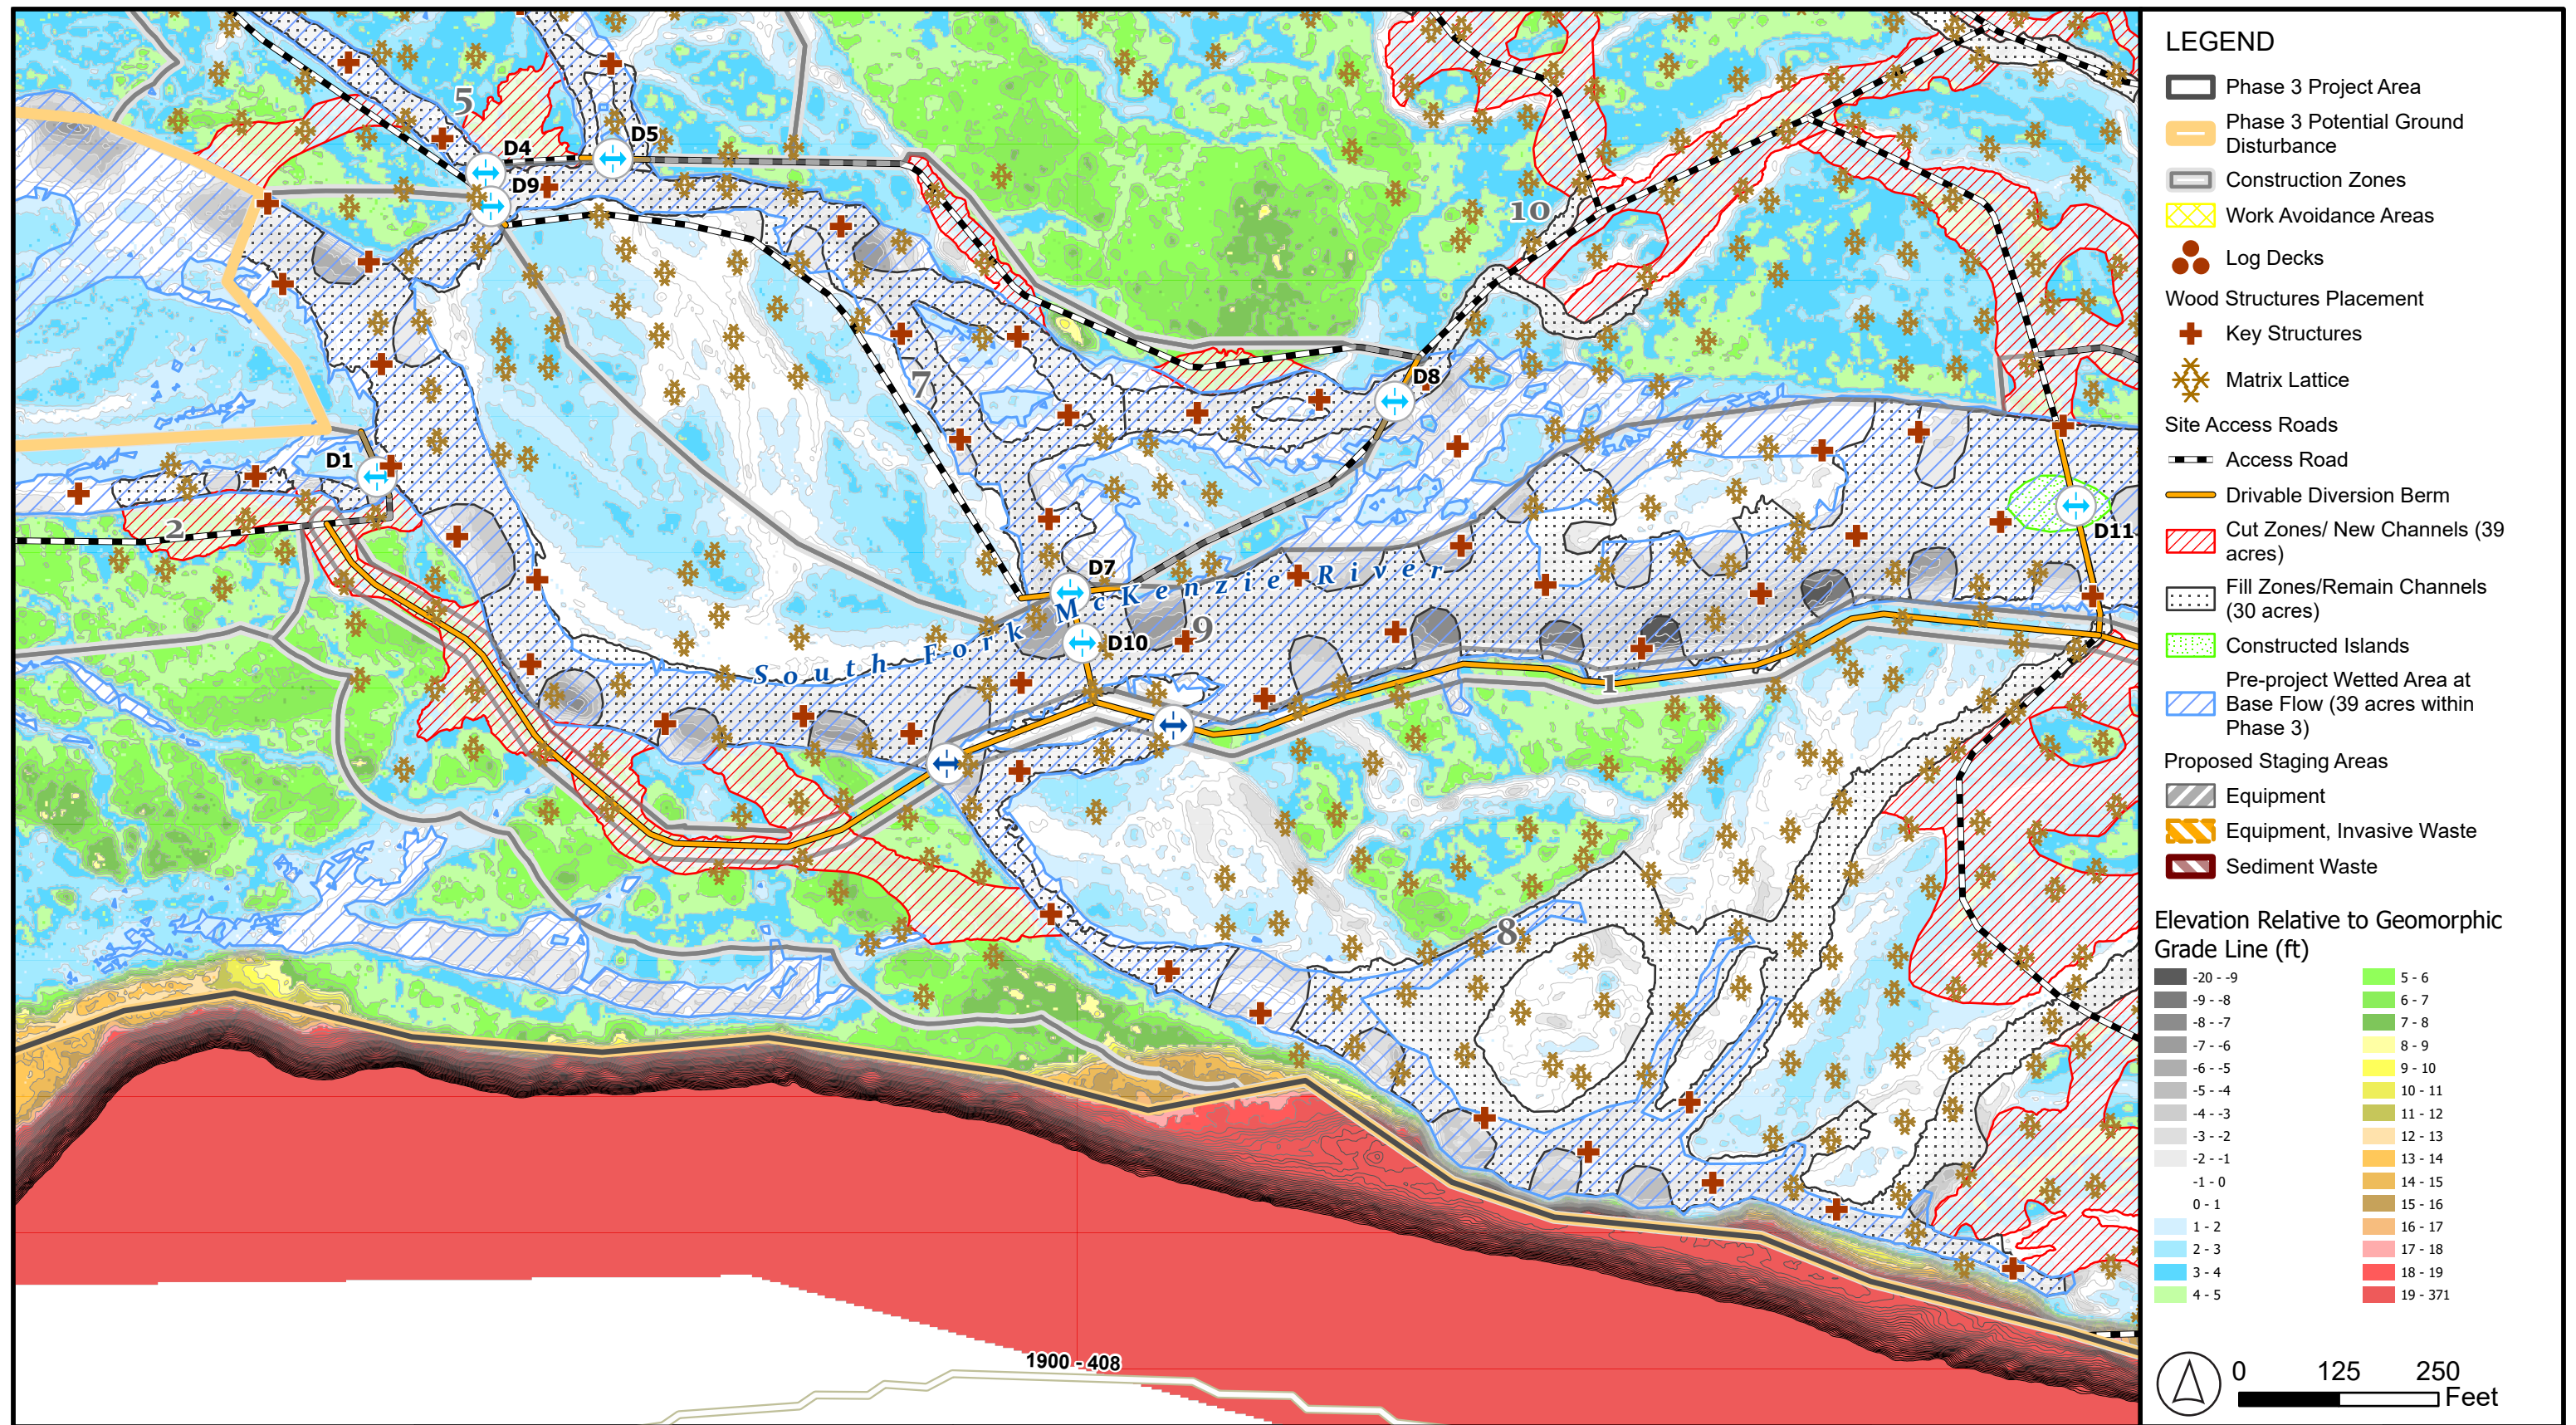

DR
DRAWN

KM
DESIGNED

JT, LC, JB
CHECKED

12/04/2025
DATE

LOWER SOUTH FORK
MCKENZIE RIVER VALLEY
RECONNECTION PROJECT
PHASE 3



PROPOSED SITE PLAN
MAP SHEETS
RELATIVE ELEVATION

SHEET B2

14 OF 15



DR
DRAWN

KM
DESIGNED

JT, LC, JB
CHECKED

12/04/2025
DATE

LOWER SOUTH FORK
MCKENZIE RIVER VALLEY
RECONNECTION PROJECT
PHASE 3



PROPOSED SITE PLAN
MAP SHEETS
RELATIVE ELEVATION